SURVEY FOR

HARRY H. GREGG

D-VOL. 188 PG. 580 MARCH 31, 1926

SECTION 6 CARLISLE TOWNSHIP

LORAIN COUNTY OHIO

SCALE 1" = 40' MARCH 15, 1961

J. W. WARDEN AND ASSOCIATES REG. SURVEYORS

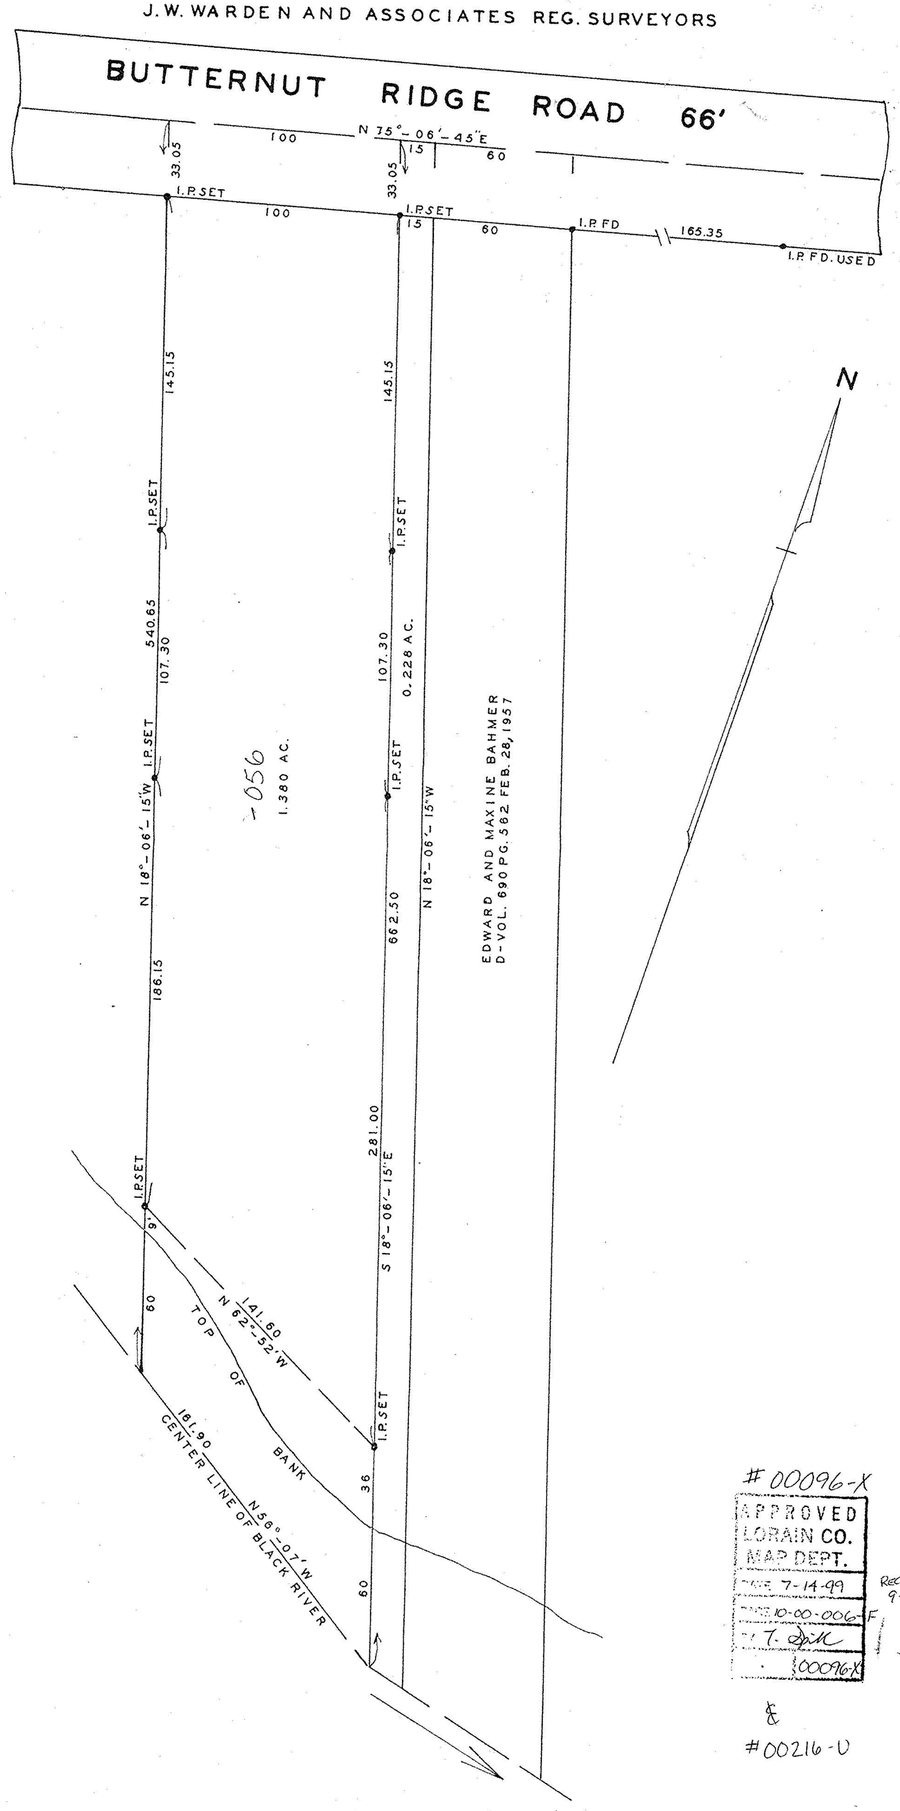

#00096-X

APPROVED
LORAIN CO.
MAP DEPT.
DATE 7-14-99
DATE 10-00-006-F
BY T. Spik
00096-X

RECIEVED MAP 9-22-99

&

#00216-U

SURVEY FOR

HARRY H. GREGG ESTATE

D-VOL. 188 PG. 580 MARCH 31, 1926

SECTION 6 CARLISLE TOWNSHIP

LORAIN COUNTY OHIO

SALE 1" = 40' JUNE 28, 1963

J. W. WARDEN AND ASSOCIATES REG. SURVEYORS

IRON PINS FOUND OR SET AT ALL POINTS INDICATED THUS •

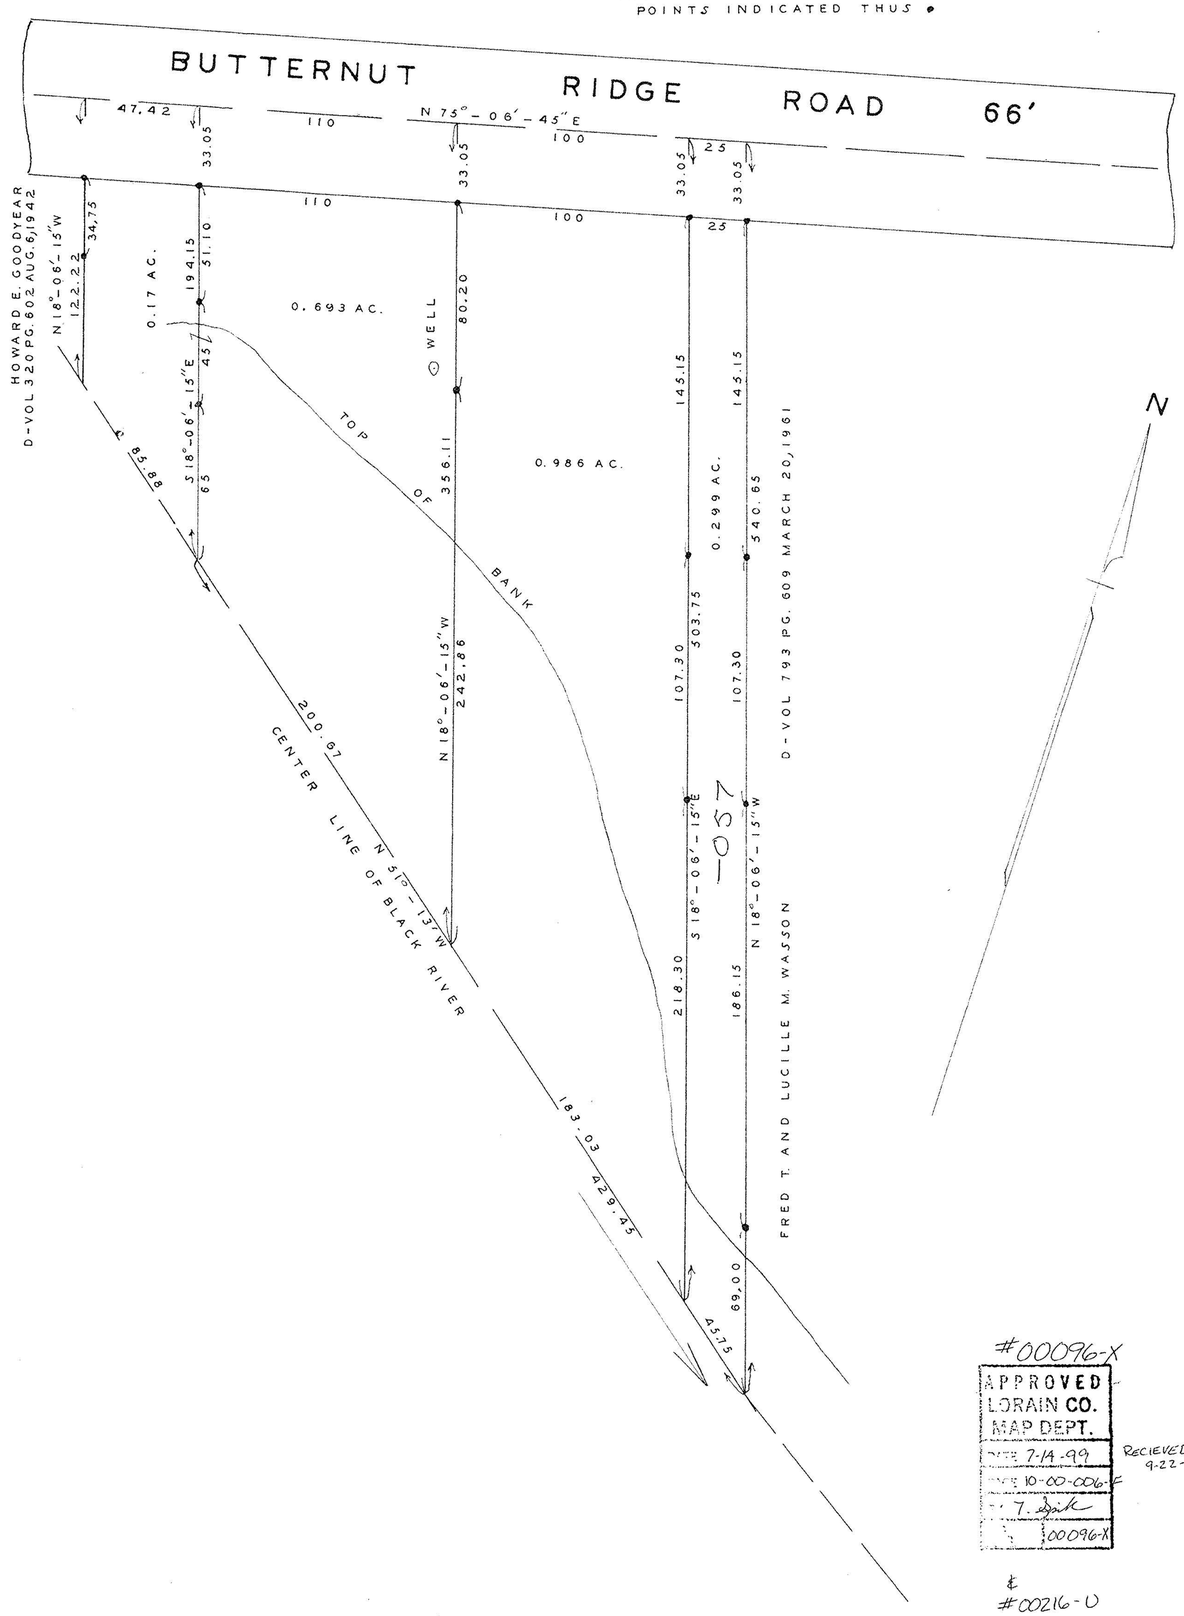

#00096-X

APPROVED
LORAIN CO.
MAP DEPT.
DATE 7-14-99
DATE 10-00-006-F
BY T. Spik
00096-X

RECIEVED MAP 9-22-99

&

#00216-U