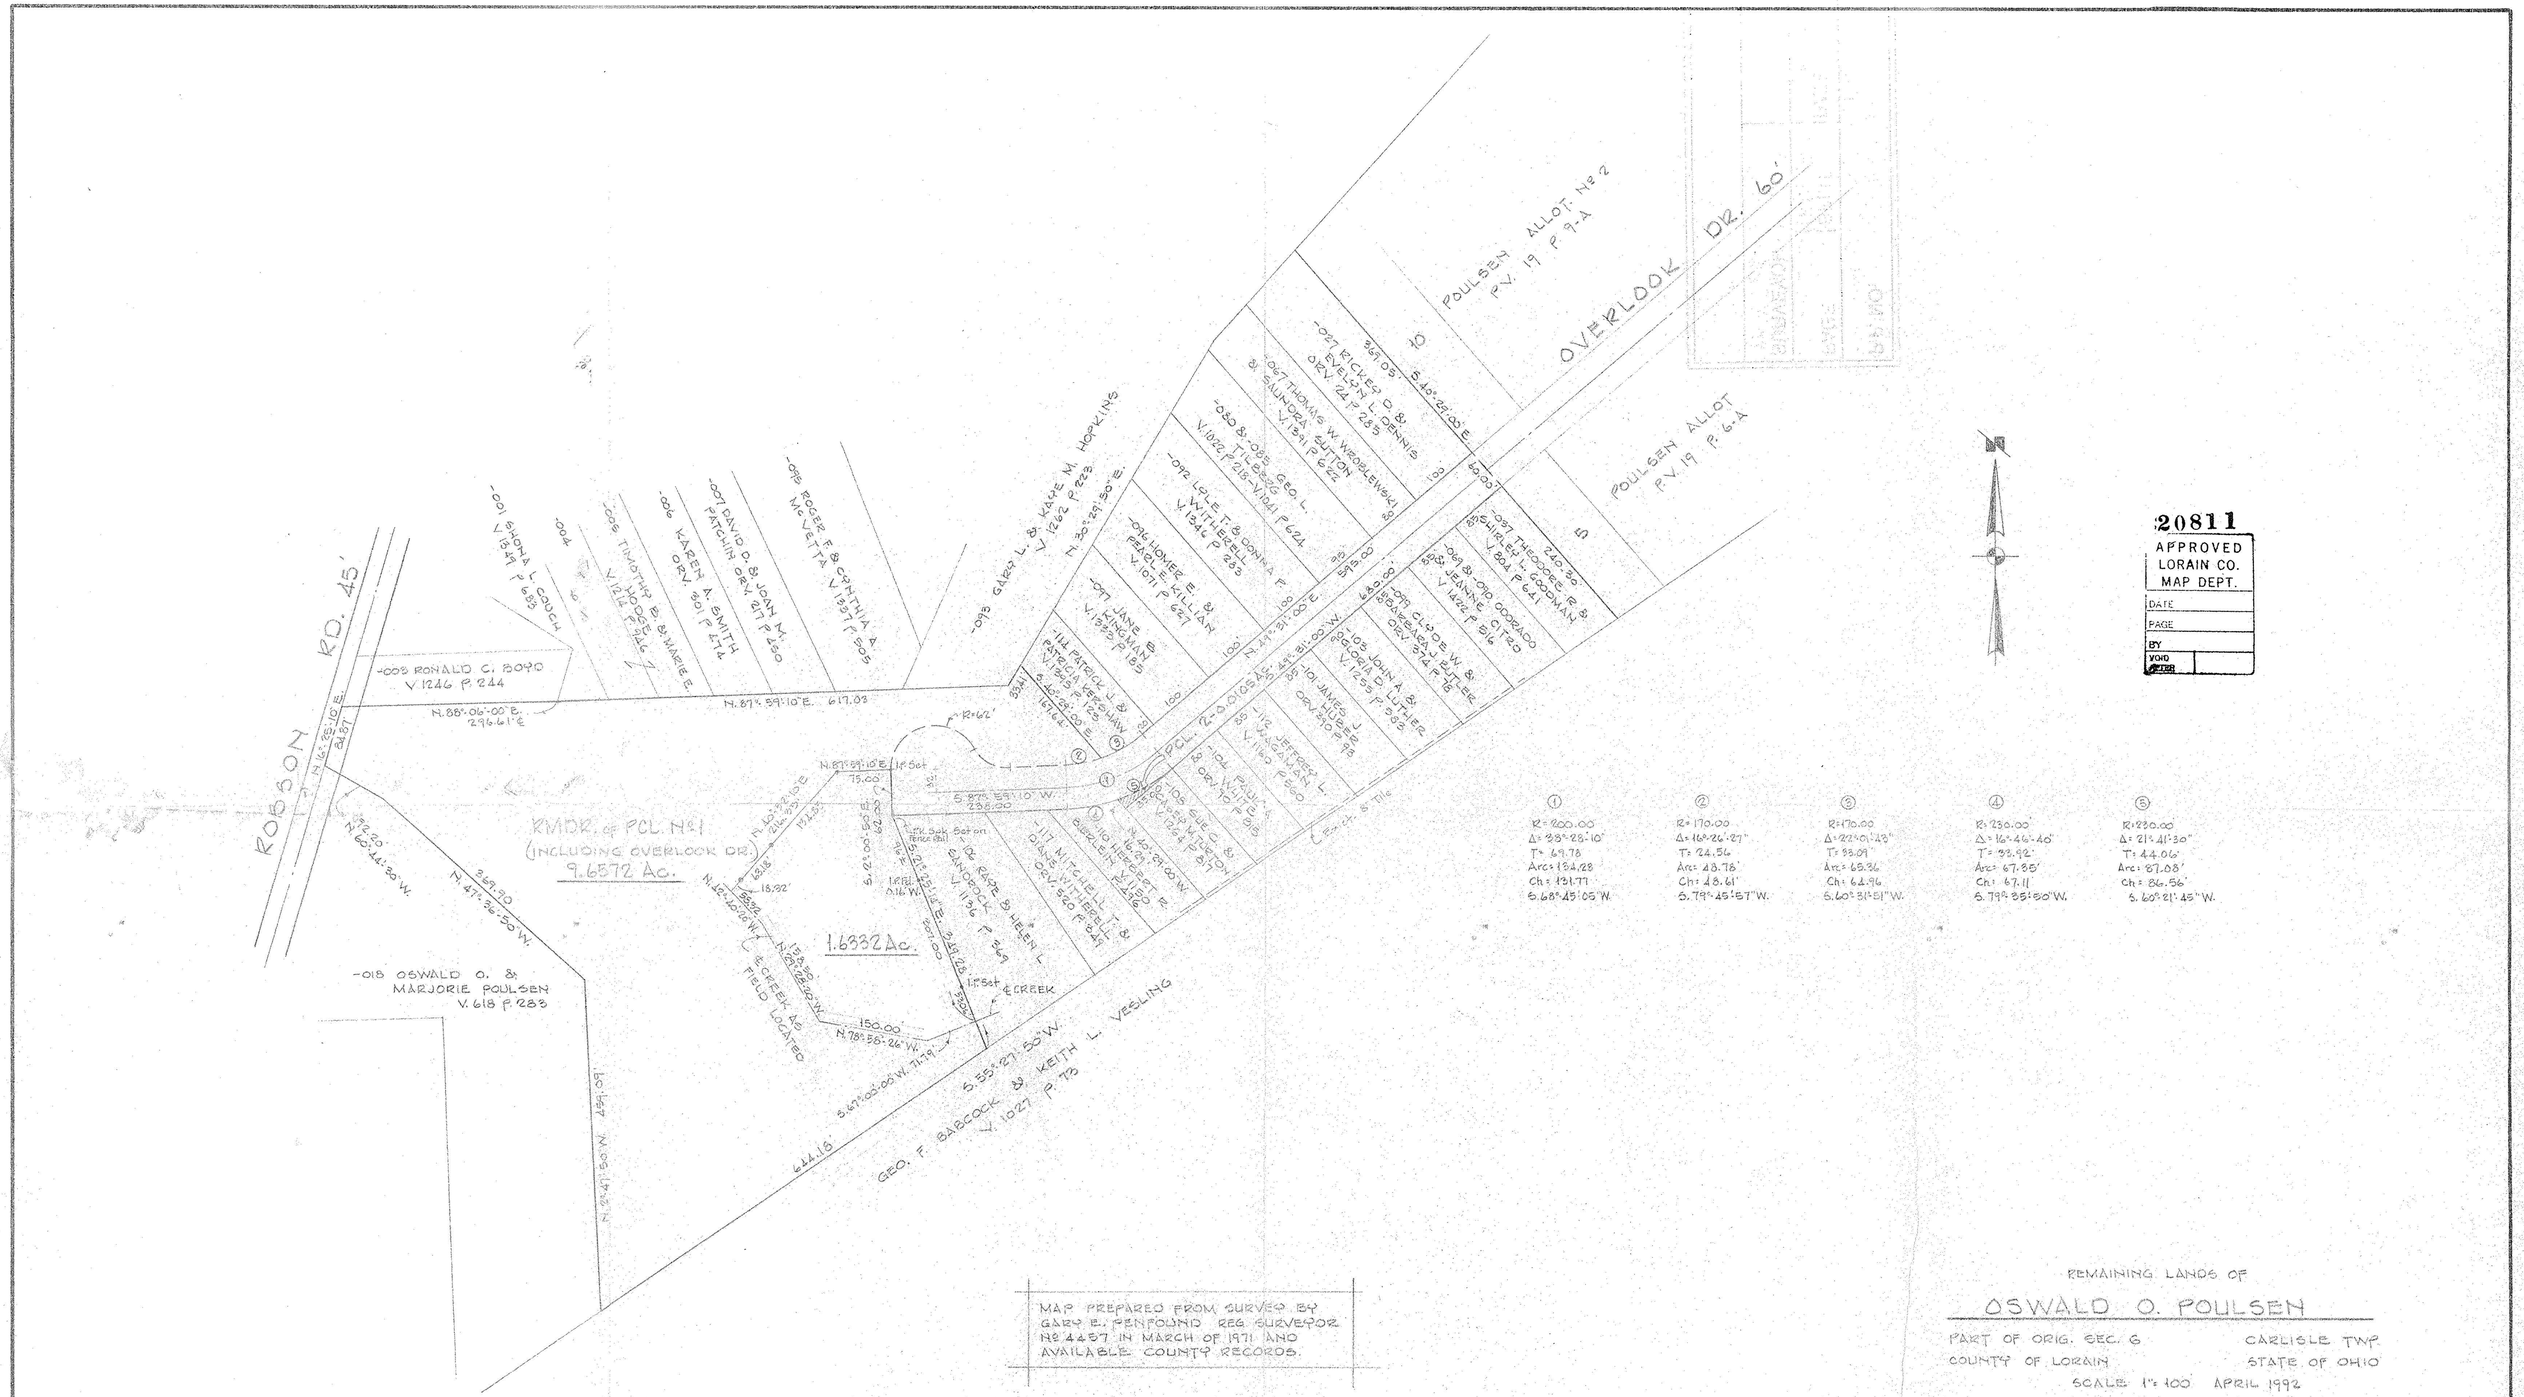

REMAINING LANDS OF

OSWALD O. POULSEN

PART OF ORIG. SEC. 6 — CARLISLE TWP.

COUNTY OF LORAIN — STATE OF OHIO

SCALE 1" = 100' APRIL 1992

LAUNDON • SIMON • CAHL & ASSOC.

ENGINEERS — SURVEYORS

JOB 91-2123

STATE OF OHIO — RODGER G. SIMON 5101 — REGISTERED SURVEYOR

REV. 5-3-92 Change 1.1971 Ac. PCL. to 1.6832 Ac.

REVISED 2-22-93 ADD 1.1971 Ac. PCL. DECREASE PCL. Nº 1 to 10.0933 Ac. R.G.S.

278