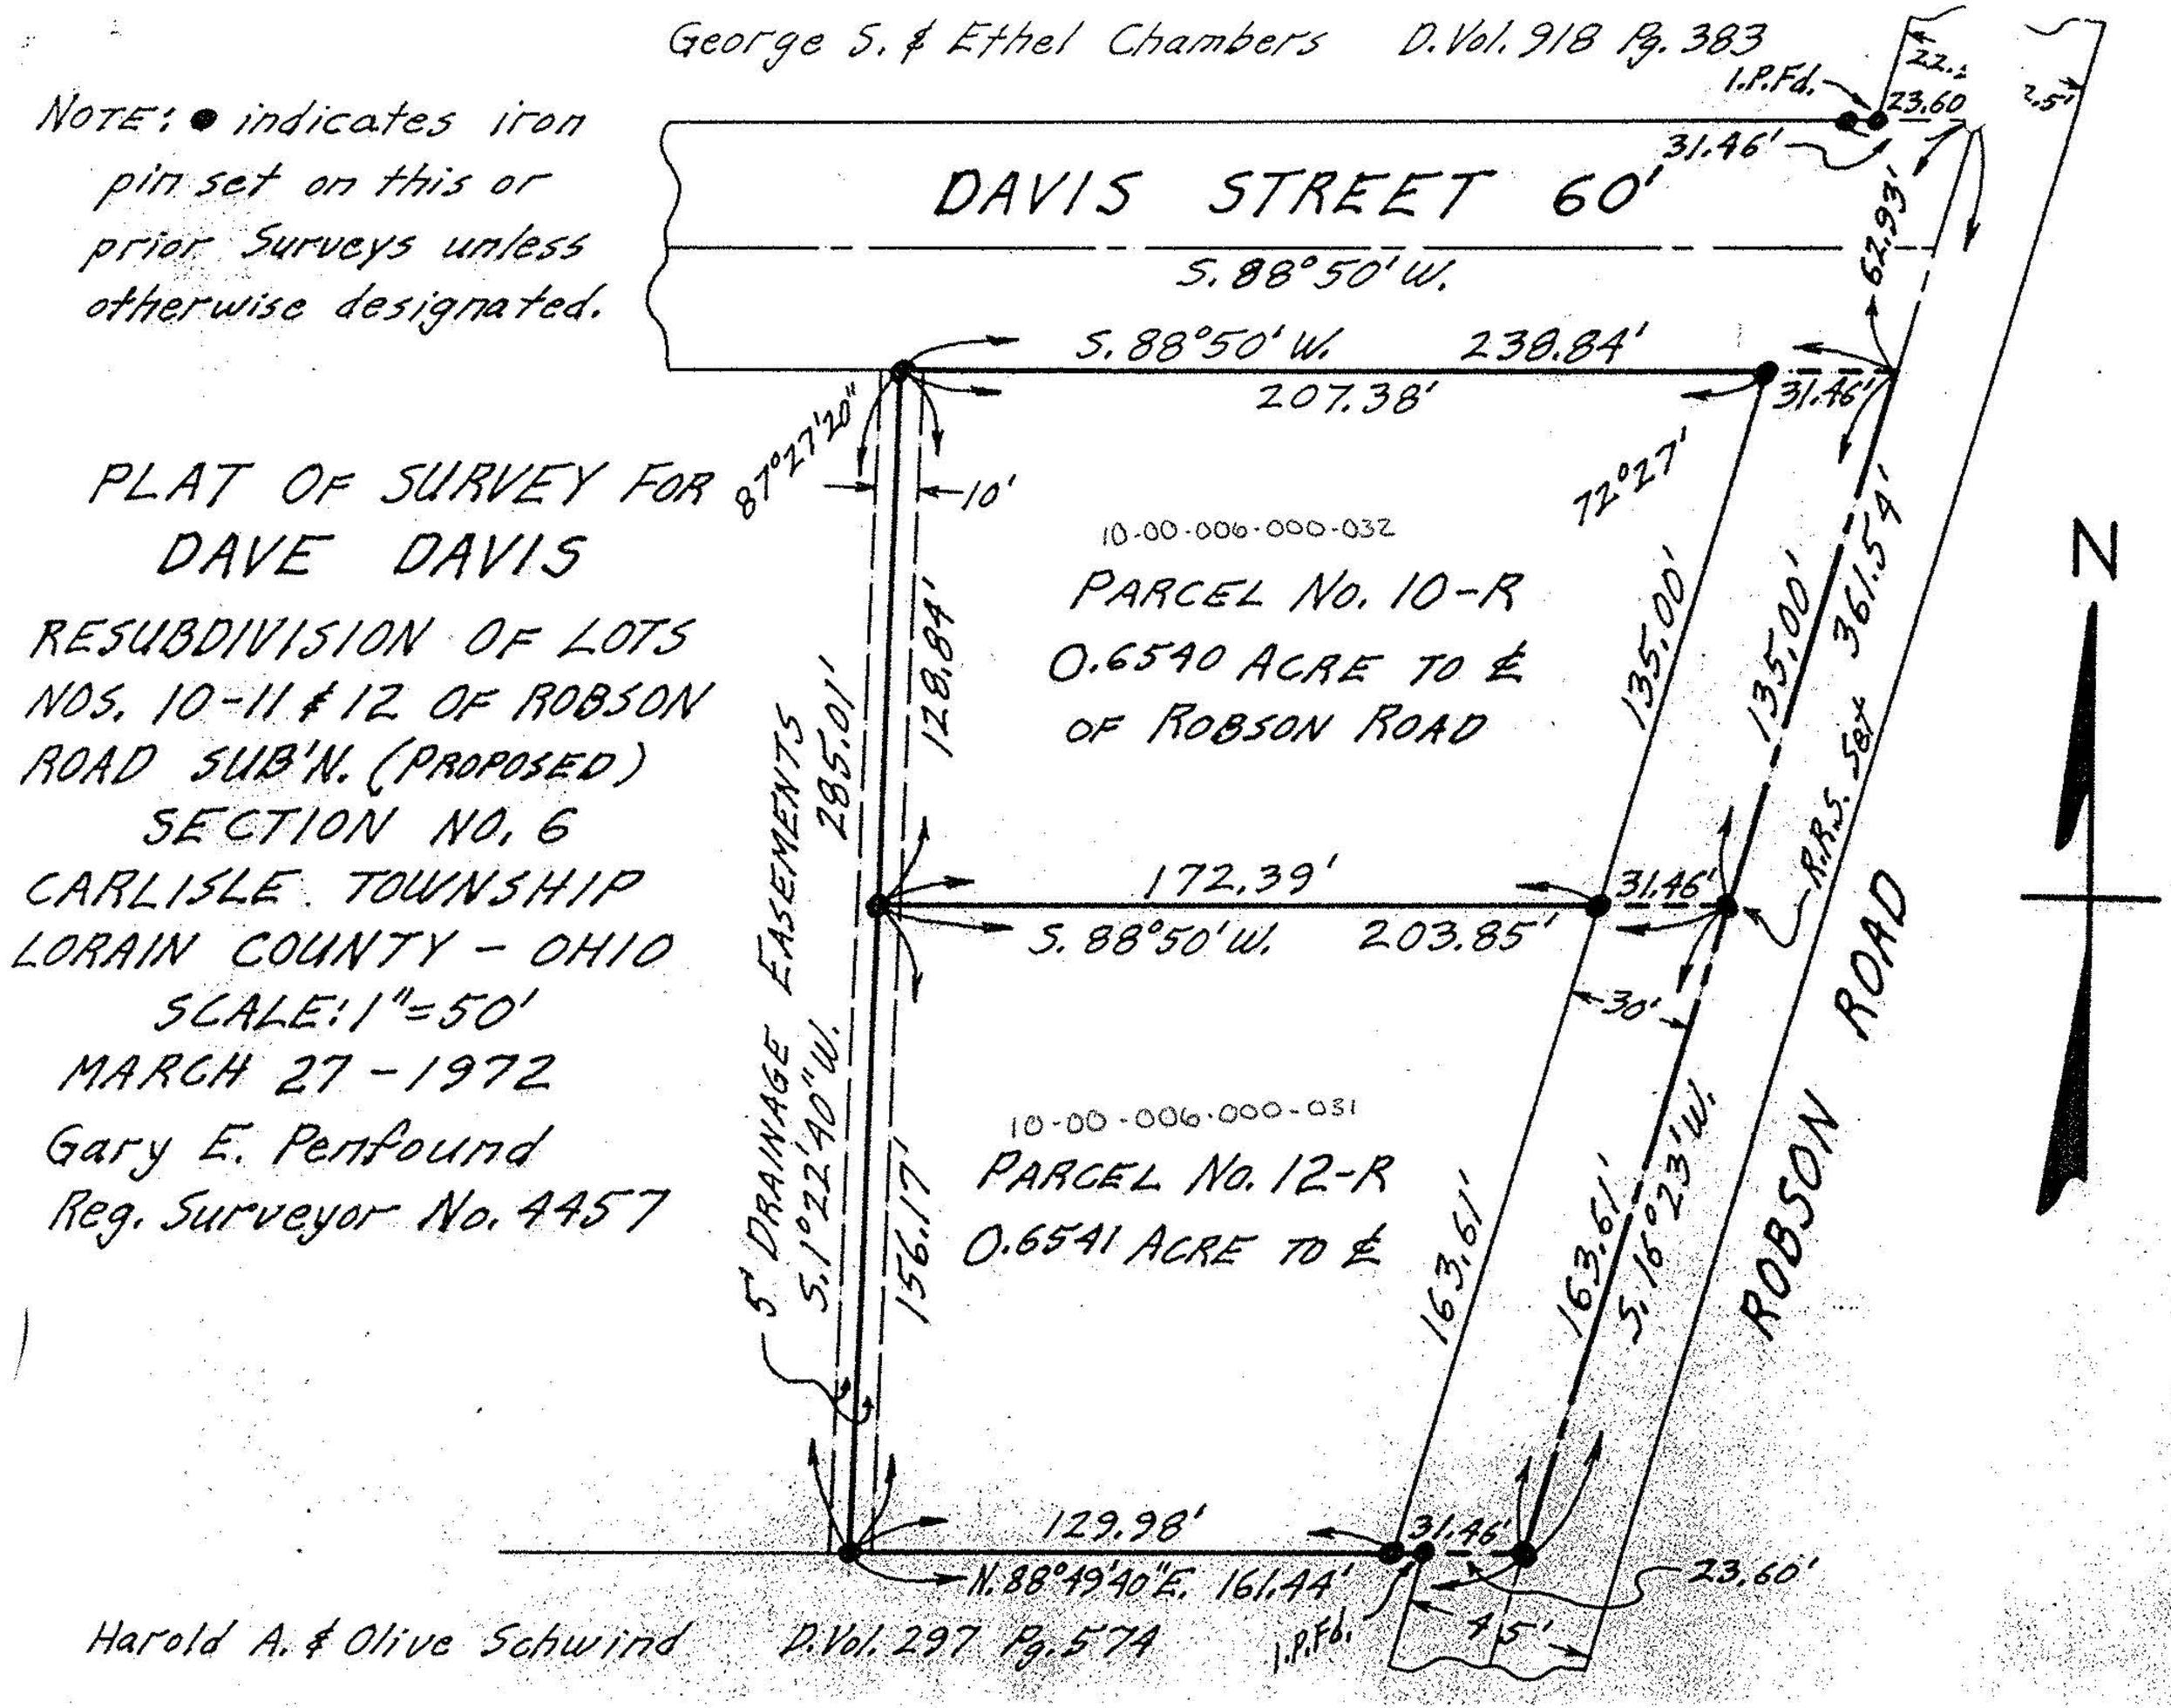
George S. & Ethel Chambers D.Vol. 918 Pg. 383
NOTE: ● indicates iron pin set on this or prior Surveys unless otherwise designated.
PLAT OF SURVEY FOR
DAVE DAVIS
RESUBDIVISION OF LOTS NOS. 10-11 & 12 OF ROBSON ROAD SUB'N. (PROPOSED)
SECTION NO. 6
CARLISLE TOWNSHIP
LORAIN COUNTY - OHIO
SCALE: 1"=50'
MARCH 27 - 1972
Gary E. Penfound
Reg. Surveyor No. 4457
DAVIS STREET 60'
S. 88°50' W.
S. 88°50' W. 238.84'
207.38'
31.46'
I.P.Fd.
23.60
62.93'
87°27'20"
10'
72°27'
10-00-006-000-032
PARCEL No. 10-R
0.6540 ACRE TO ℄
OF ROBSON ROAD
135.00'
135.00'
361.54'
128.84'
285.01'
5' DRAINAGE EASEMENTS
S. 1°22'40" W.
172.39'
S. 88°50' W. 203.85'
31.46'
R.R.S. Set
30'
10-00-006-000-031
PARCEL No. 12-R
0.6541 ACRE TO ℄
156.17'
163.61'
163.61'
S. 16°23' W.
ROBSON ROAD
129.98'
31.46'
N. 88°49'40" E. 161.44'
23.60'
I.P.Fd.
45'
N
Harold A. & Olive Schwind D.Vol. 297 Pg. 574