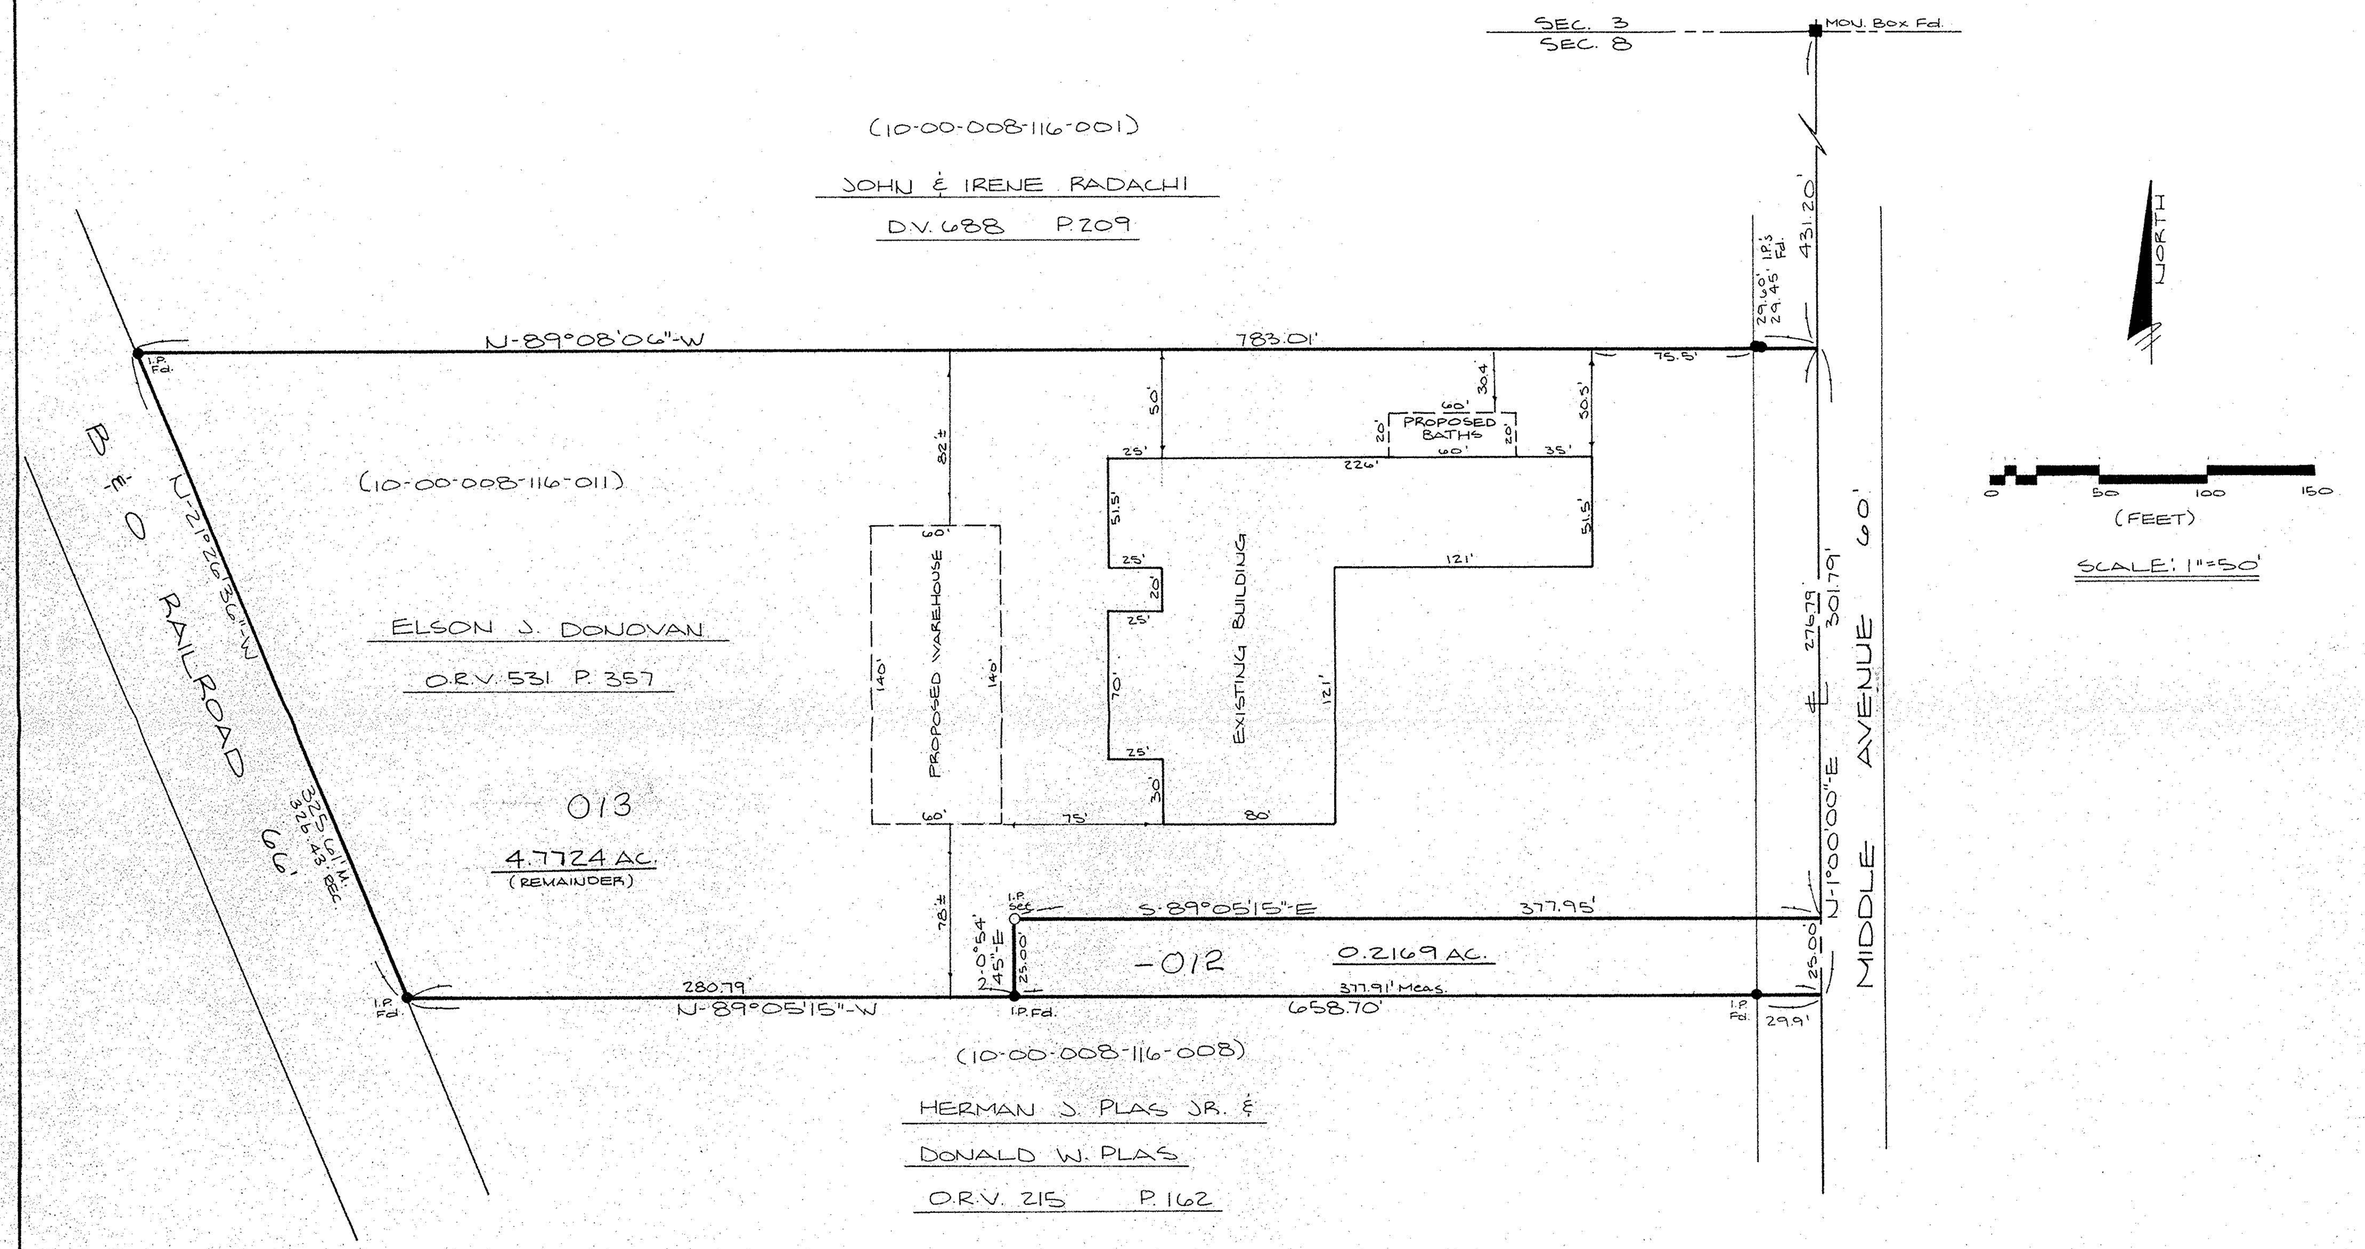


SURVEY MAP
&
SITE PLAN
PART OF CARLISLE TOWNSHIP
SECTION NO. 8
TOWNSHIP OF CARLISLE
COUNTY OF LORAIN STATE OF OHIO
Rev. 4-2-93

PREPARED BY:
KS ASSOCIATES INC.
ENGINEERS ~ SURVEYORS
David L. Elwell
REG. SURVEYOR NO. 6333
3-16-93

STATE OF OHIO
DAVID L. ELWELL
6333
REGISTERED SURVEYOR

92-002R