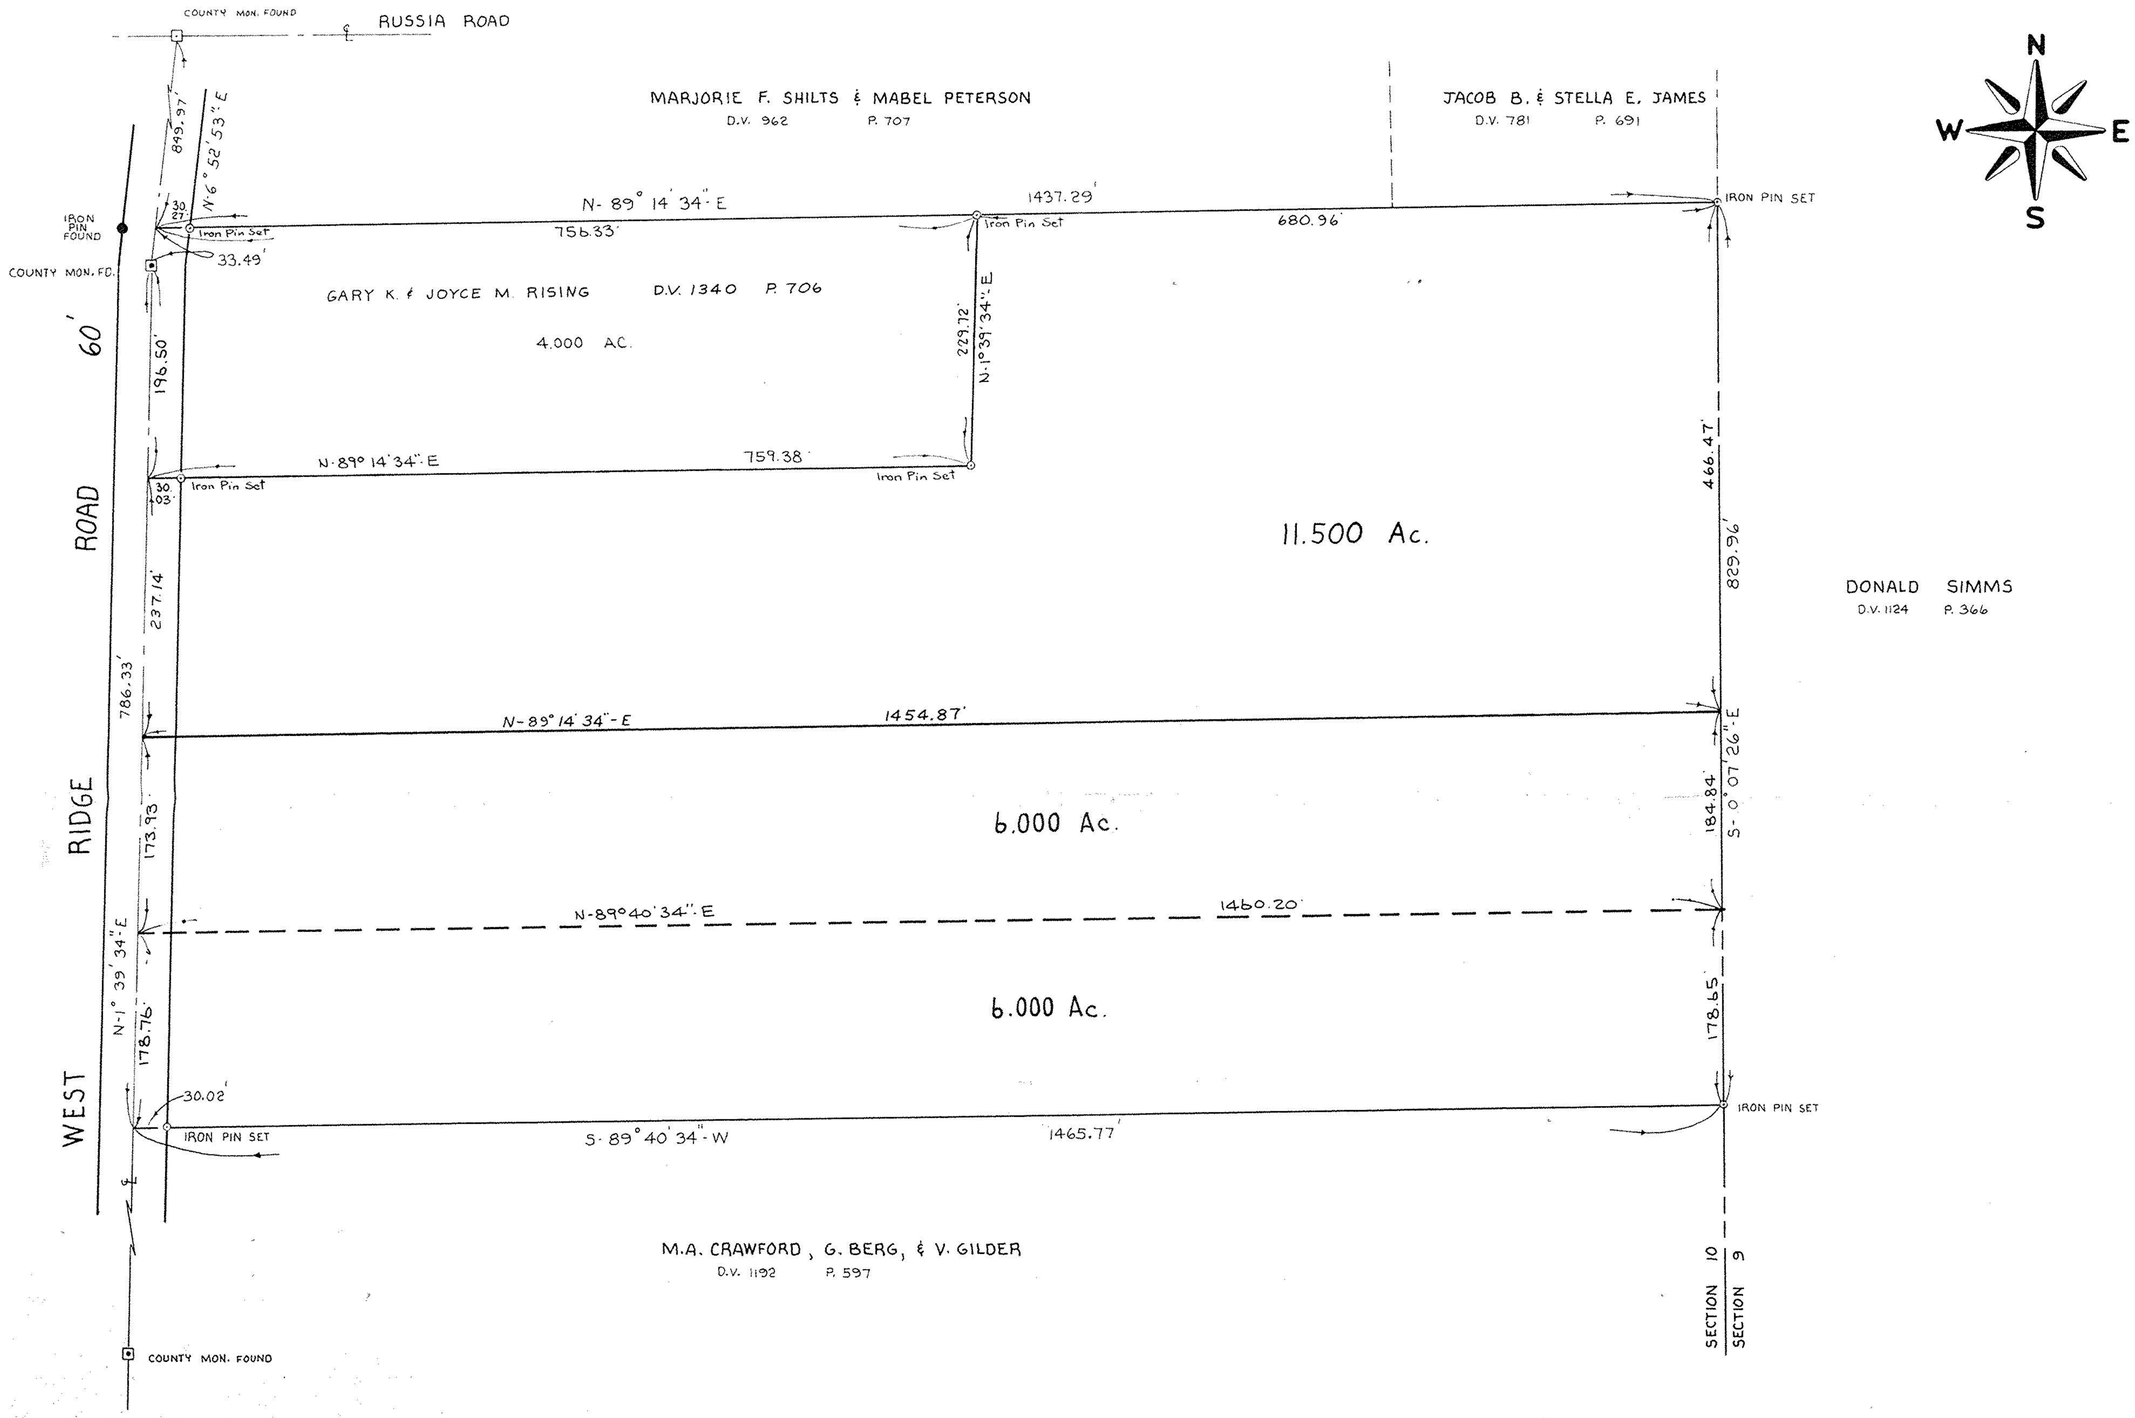

#17427

APPROVED
LORAIN CO.
MAP DEPT.
DATE 5-13-87
PAGE 10-A
BY T. Mehan
VOID AFTER

PROJECT

SURVEY MAP

PART OF CARLISLE TOWNSHIP SECTION 10
TWP. OF CARLISLE, COUNTY OF LORAIN, STATE OF OHIO

Rev.
4-16-84
2-6-85
4-29-87

Prepared for:
ROBERT HAEHN JR.
10712 WEST RIDGE ROAD
ELYRIA, OHIO

Drawn by: K.V.S
Checked by:
App. by:
Scale: 1" = 100'
Date: JUNE 28, 1979

KLEINOEDER · SCHMIDT and ASSOCIATES

ENGINEERS — SURVEYORS — CONSULTANTS in LAND PLANNING

ELYRIA - NORWALK - MEDINA OHIO

REFERENCES

SHEET NO. 1 of 1

JOB NO. 79-06