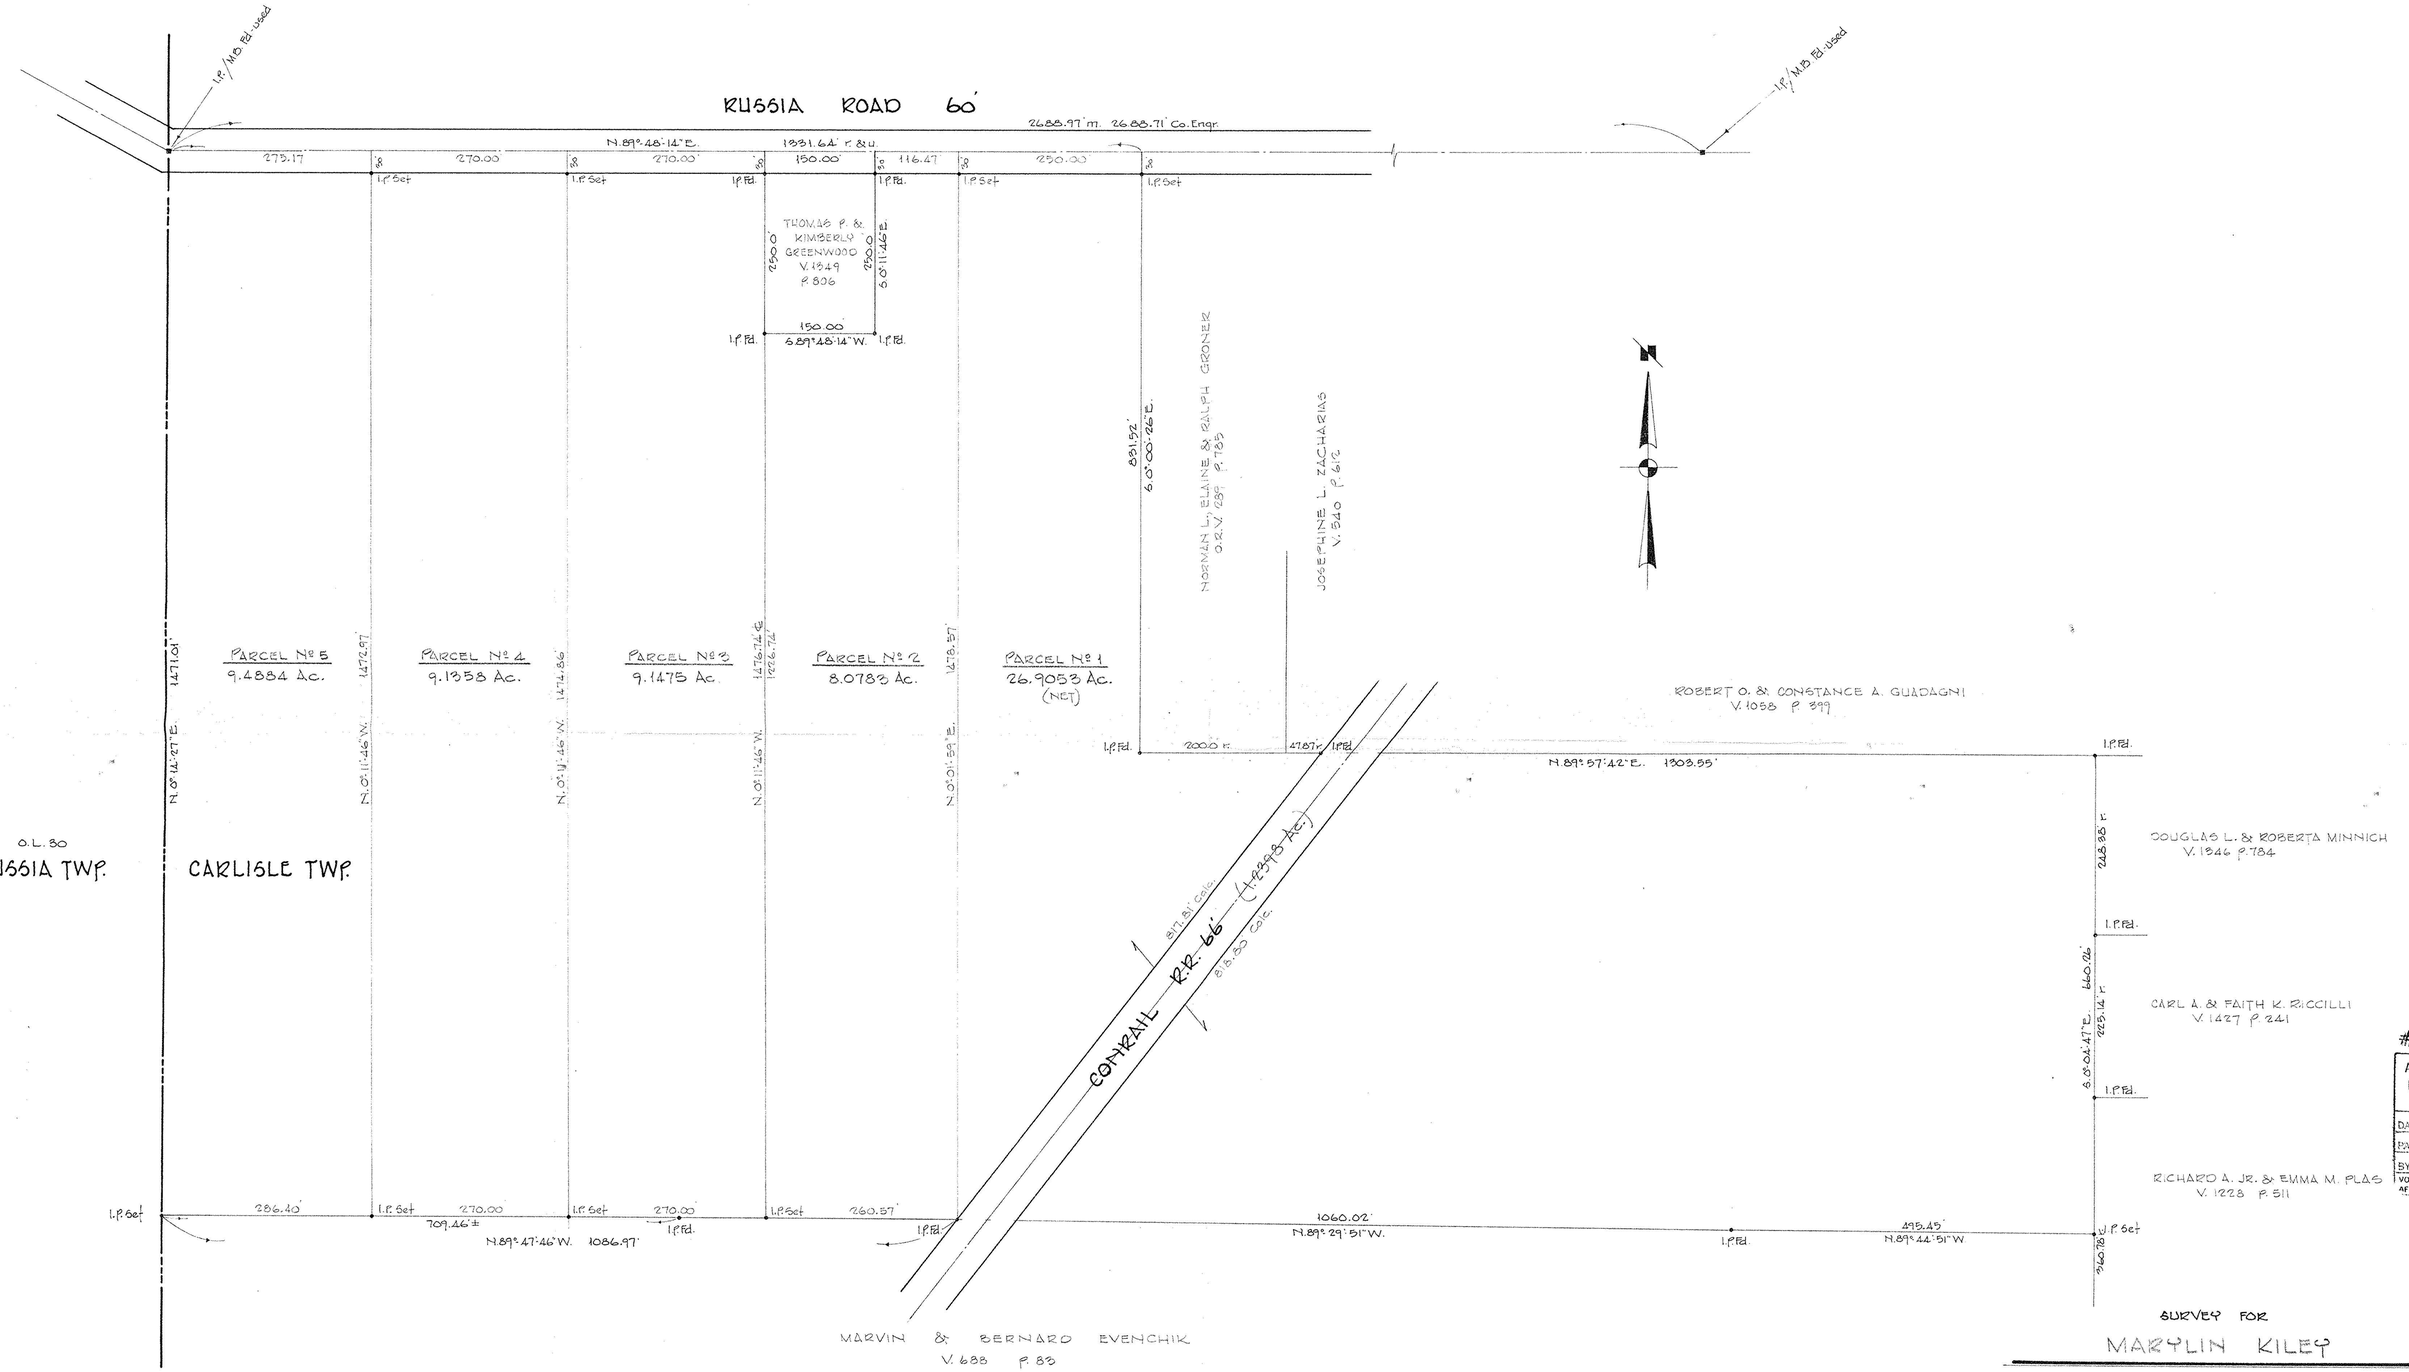
RUSSIA ROAD 60'
2685.97' m. 2688.71' Co. Engr.
N.89°48'14"E.
1331.64' r. & u.
275.17
270.00'
270.00'
150.00'
116.47
250.00'
I.P. Set
I.P. Fd.
I.P. Set
I.P. Fd.
I.P. Set
I.P. Set
THOMAS P. & KIMBERLY GREENWOOD V. 1349 P. 806
250.0'
S.0°11'46"E.
250.0'
150.00
S.89°48'14"W.
I.P. Fd.
I.P. Fd.
891.92'
S.0°00'26"E.
NORMAN L. & ELAINE & RALPH GRONER O.R.V. 289 P. 785
JOSEPHINE L. ZACHARIAS V. 240 P. 612
PARCEL Nº 5
9.4884 Ac.
PARCEL Nº 4
9.1358 Ac.
PARCEL Nº 3
9.1475 Ac.
PARCEL Nº 2
8.0783 Ac.
PARCEL Nº 1
26.9053 Ac.
(NET)
1471.01'
1472.97'
1474.86'
1476.74'
1476.74'
1478.57'
N.0°14'27"E.
N.0°11'46"W.
N.0°11'46"W.
N.0°11'46"W.
N.0°01'59"E.
ROBERT O. & CONSTANCE A. GUADAGNI V. 1058 P. 399
I.P. Fd.
2000 r.
47.87 r.
I.P. Fd.
N.89°57'42"E. 1303.55'
I.P. Fd.
O.L. 30
RUSSIA TWP.
CARLISLE TWP.
CONRAIL R.R. 66'
871.81 Calc.
816.33 Calc.
(1.2393 Ac.)
DOUGLAS L. & ROBERTA MINNICH V. 1346 P. 784
248.95 r.
I.P. Fd.
CARL A. & FAITH K. RICCILLI V. 1427 P. 241
660.26'
225.14' r.
S.0°04'47"E.
I.P. Fd.
RICHARD A. JR. & EMMA M. PLAS V. 1228 P. 511
I.P. Set
260.78'
I.P. Set
286.40'
I.P. Set
270.00'
709.46'±
I.P. Set
270.00'
I.P. Fd.
I.P. Set
260.57'
I.P. Fd.
N.89°47'46"W. 1086.97'
1060.02'
N.89°29'51"W.
I.P. Fd.
495.45'
N.89°44'51"W.
MARVIN & BERNARD EVENCHIK V. 688 P. 83
#19140
APPROVED
LORAIN CO.
MAP DEPT.
DATE 9-25-90
PAGE 10-A
BY Francis
VOID AFTER A 19140
STATE OF OHIO
RODGER G. SIMON
5101
REGISTERED SURVEYOR
SURVEY FOR
MARYLIN KILEY
PART of ORIG. SEC. 10
CARLISLE TOWNSHIP
LORAIN COUNTY
OHIO
SCALE 1"=100'
JUNE, 1990
LAUNDON • SIMON • CAHL & ASSOC. INC.
ENGINEERS
SURVEYORS
0 50 100 200 300 400 500
JOB 90-1943