KS ASSOCIATES, INC.
424 Middle Ave. P.O. Box 89
ELYRIA, OHIO 44036
(216) 322-6317

87-291

SHEET NO. _____ OF _____

CALCULATED BY _____ DATE _____

CHECKED BY _____ DATE _____

SCALE 1" = 60'

11-00-093-02

*17697

11-00-093-B

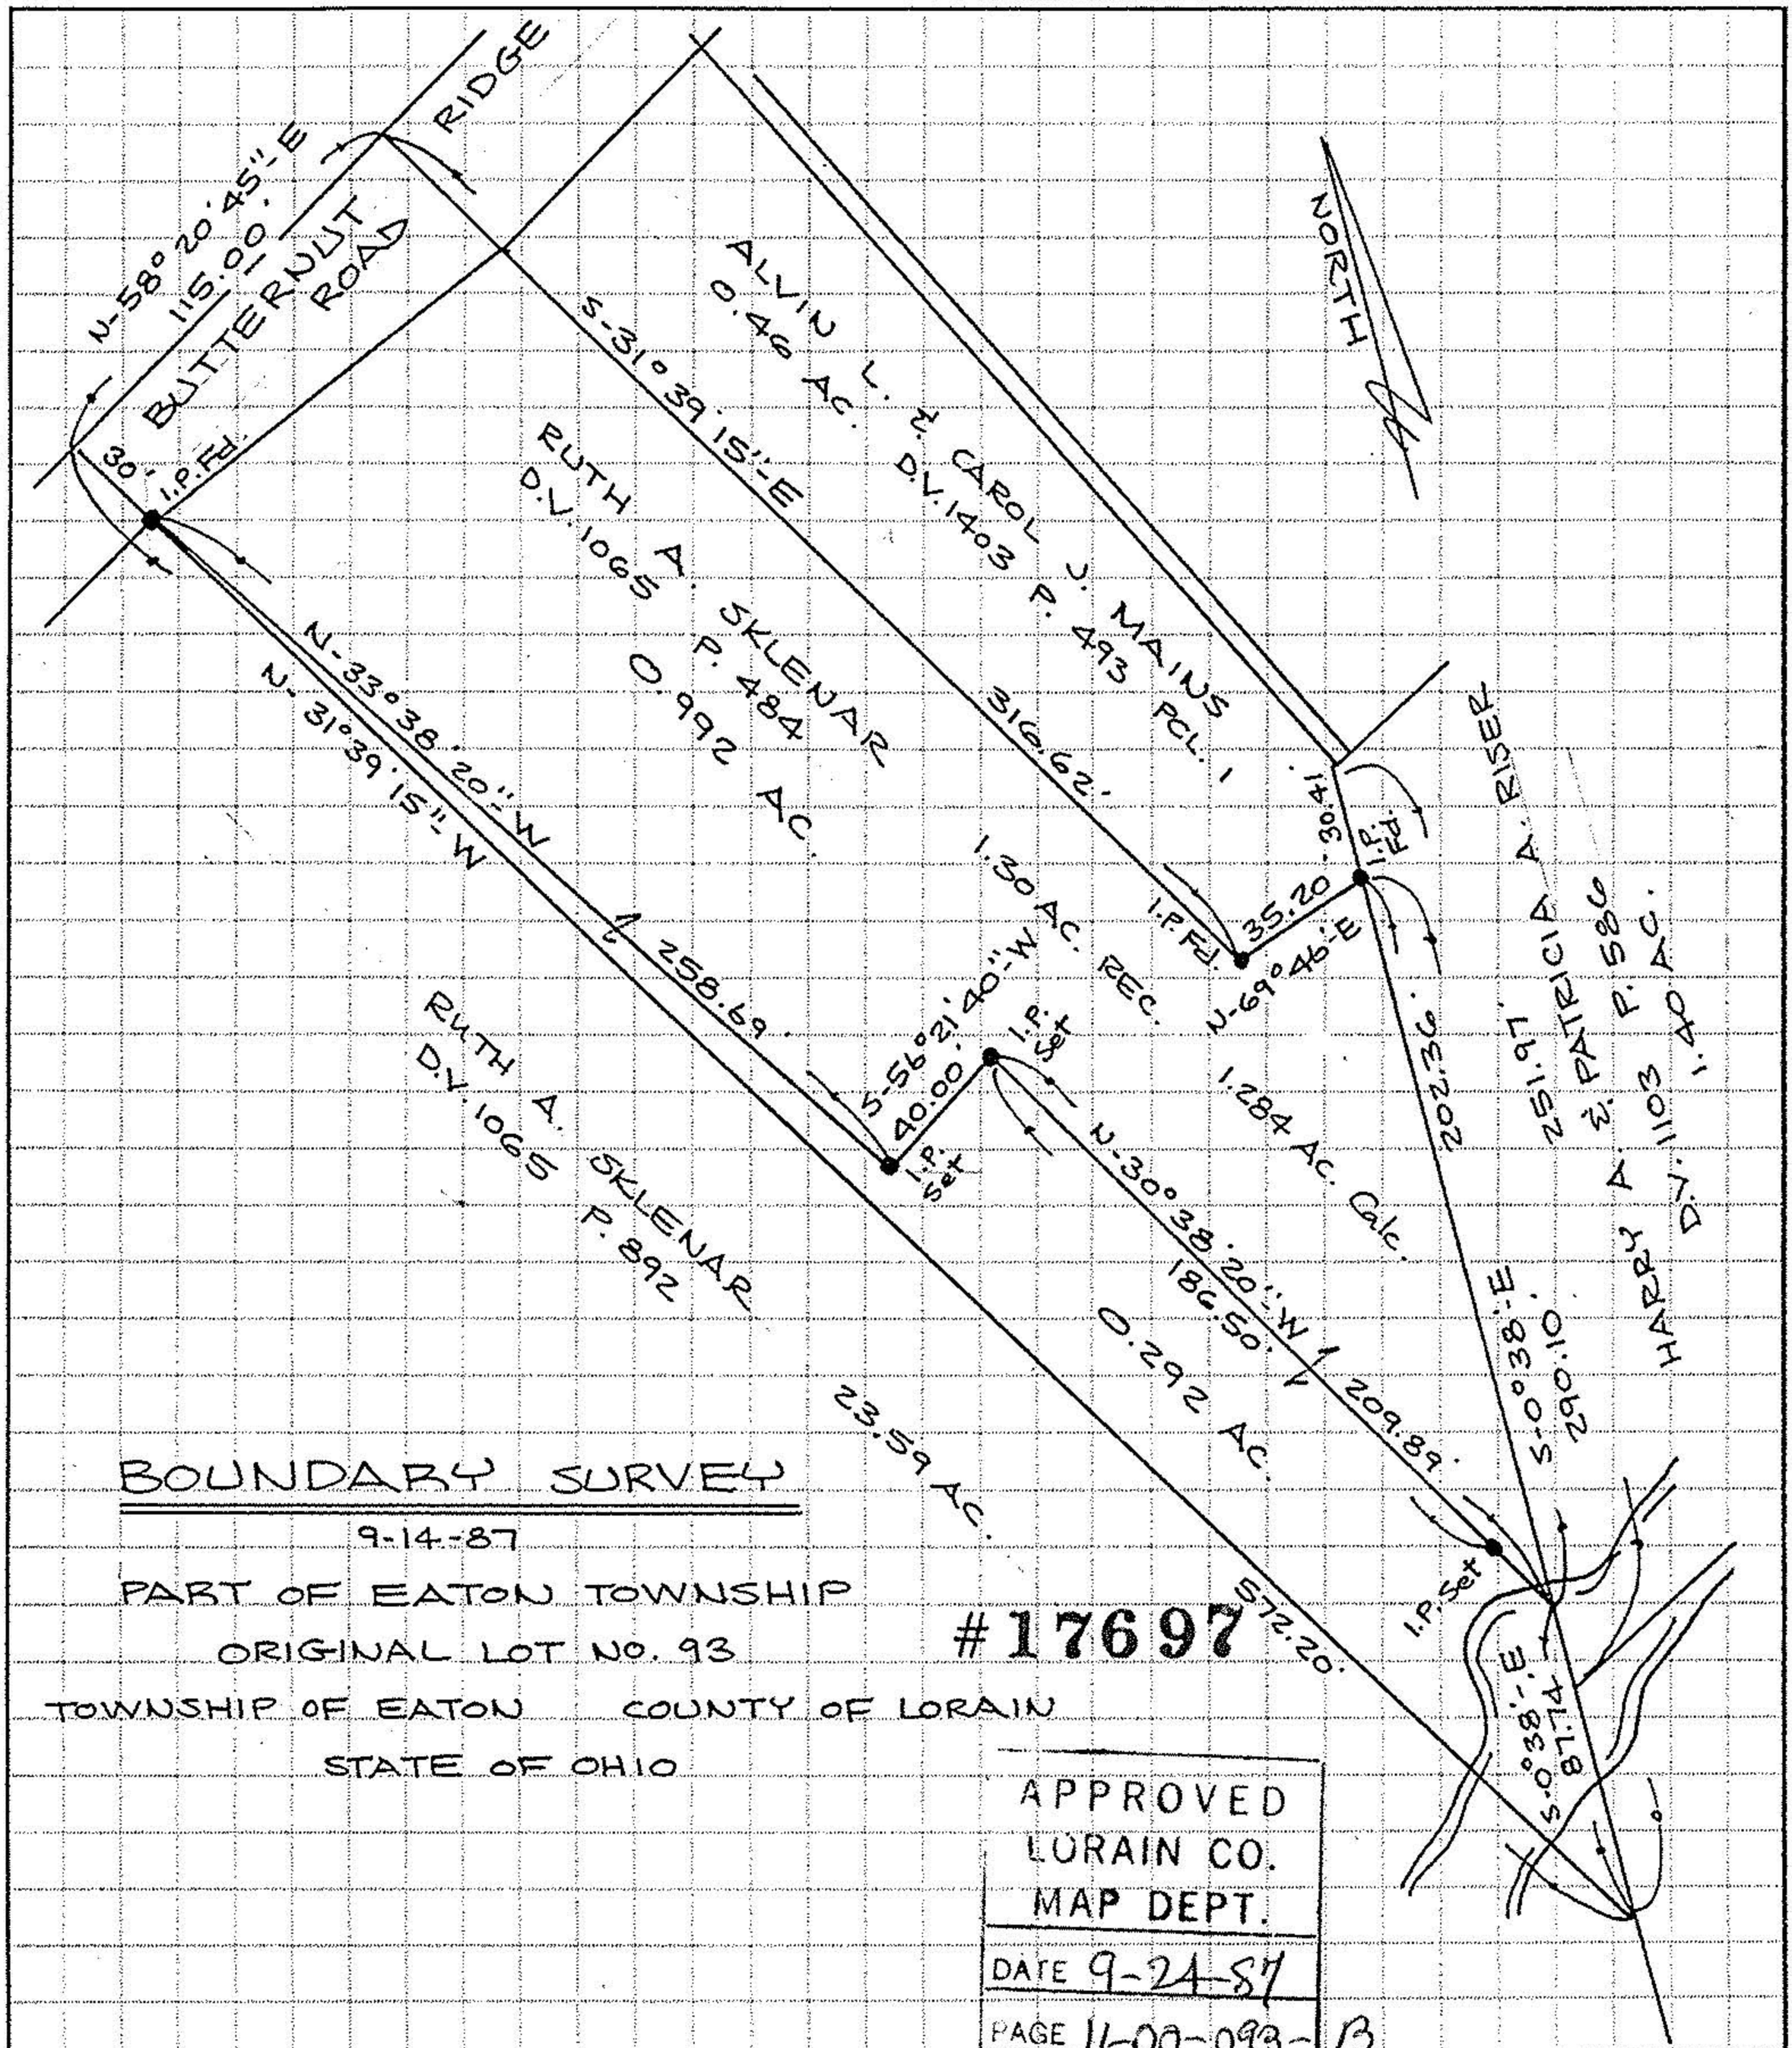

BOUNDARY SURVEY

9-14-87

PART OF EATON TOWNSHIP

ORIGINAL LOT NO. 93

TOWNSHIP OF EATON COUNTY OF LORAIN

STATE OF OHIO

#17697

APPROVED
LORAIN CO.
MAP DEPT.
DATE 9-24-87
PAGE 11-00-093-B
BY C. Frances
VOID AFTER 17697

PRODUCT 2041 NEBS Inc. Groton, Mass. 01471.