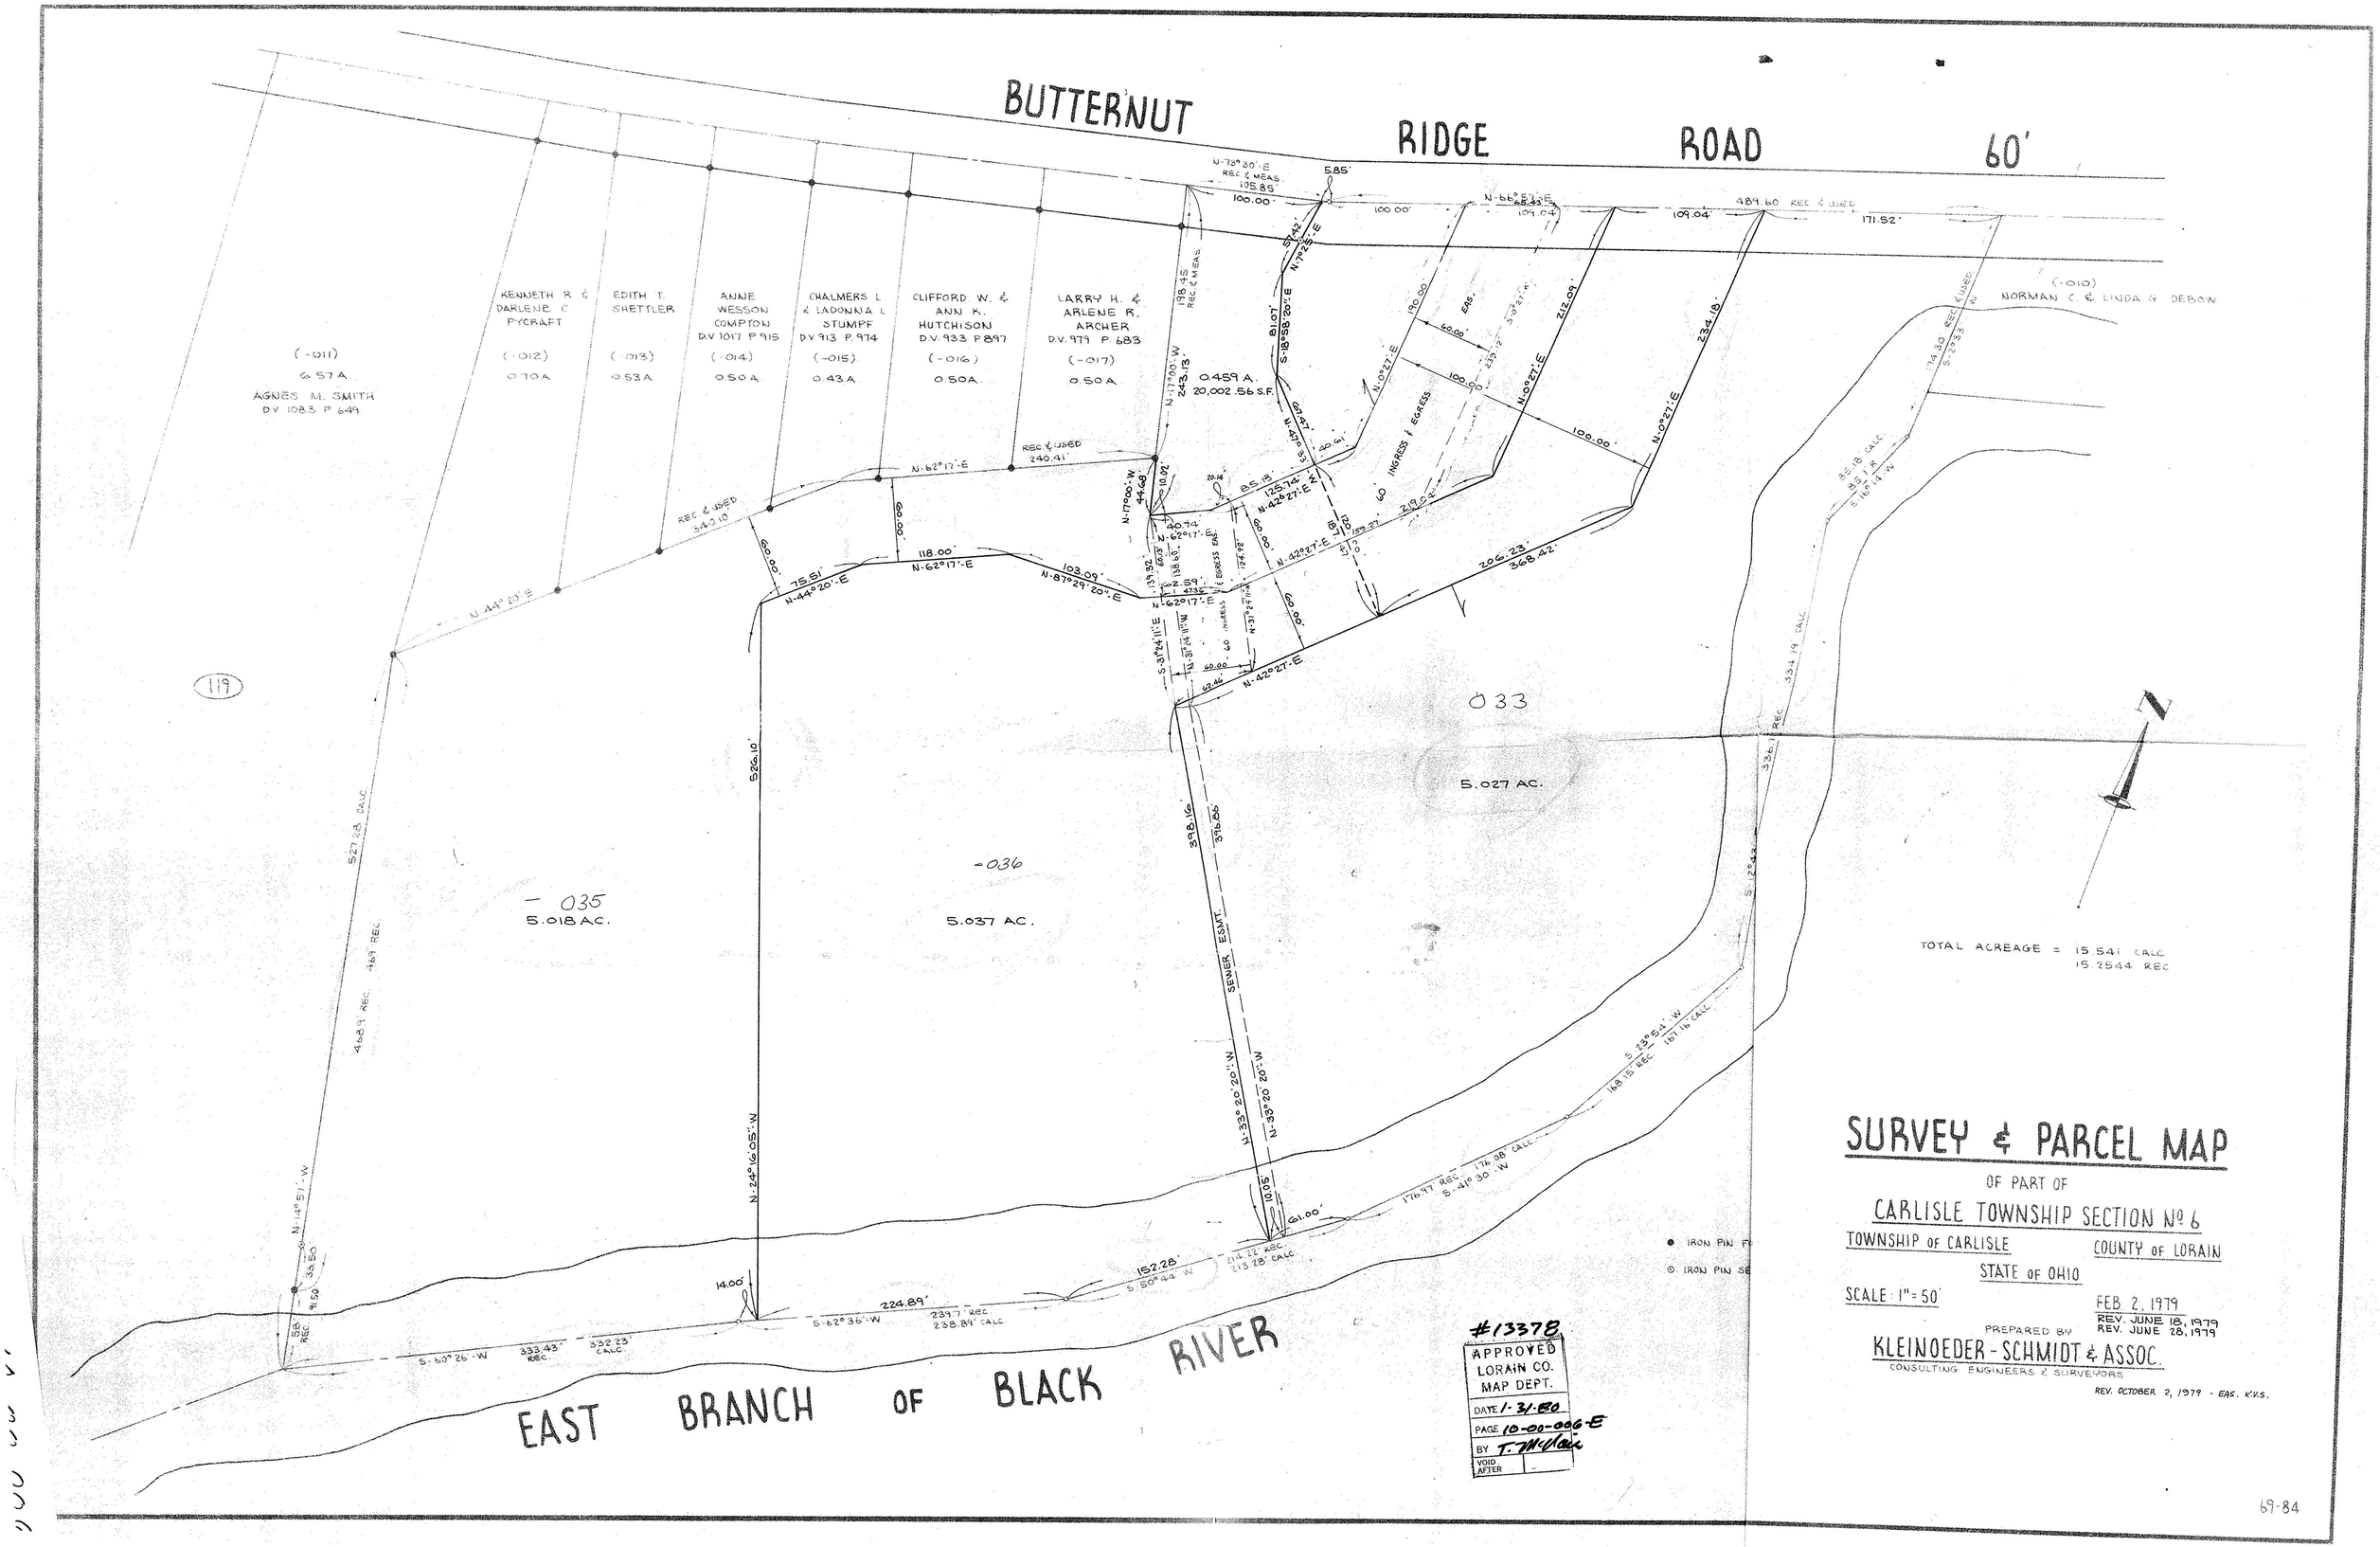
BUTTERNUT RIDGE ROAD 60'
EAST BRANCH OF BLACK RIVER
(-011)
6.57 A.
AGNES M. SMITH
D.V. 1083 P. 649
KENNETH R. & DARLENE C. PYCRAFT
(-012)
0.70 A.
EDITH T. SHETTLER
(-013)
0.53 A.
ANNE WESSON COMPTON
D.V. 1017 P. 915
(-014)
0.50 A.
CHALMERS L. & LADONNA L. STUMPF
D.V. 913 P. 974
(-015)
0.43 A.
CLIFFORD W. & ANN K. HUTCHISON
D.V. 933 P. 897
(-016)
0.50 A.
LARRY H. & ARLENE R. ARCHER
D.V. 979 P. 683
(-017)
0.50 A.
0.459 A.
20,002.56 S.F.
(-010)
NORMAN C. & LINDA G. DEBON
033
5.027 AC.
-036
5.037 AC.
-035
5.018 AC.
SEWER ESMT.
60' INGRESS & EGRESS
EAS.
TOTAL ACREAGE = 15.541 CALC
15.2544 REC
IRON PIN FO
IRON PIN SE
#13378
APPROVED
LORAIN CO.
MAP DEPT.
DATE 1-31-80
PAGE 10-00-006-E
BY T. McClure
VOID AFTER
SURVEY & PARCEL MAP
OF PART OF
CARLISLE TOWNSHIP SECTION No 6
TOWNSHIP OF CARLISLE
COUNTY OF LORAIN
STATE OF OHIO
SCALE 1" = 50'
FEB 2, 1979
REV. JUNE 18, 1979
REV. JUNE 28, 1979
PREPARED BY
KLEINOEDER - SCHMIDT & ASSOC.
CONSULTING ENGINEERS & SURVEYORS
REV. OCTOBER 2, 1979 - EAS. K.V.S.
69-84