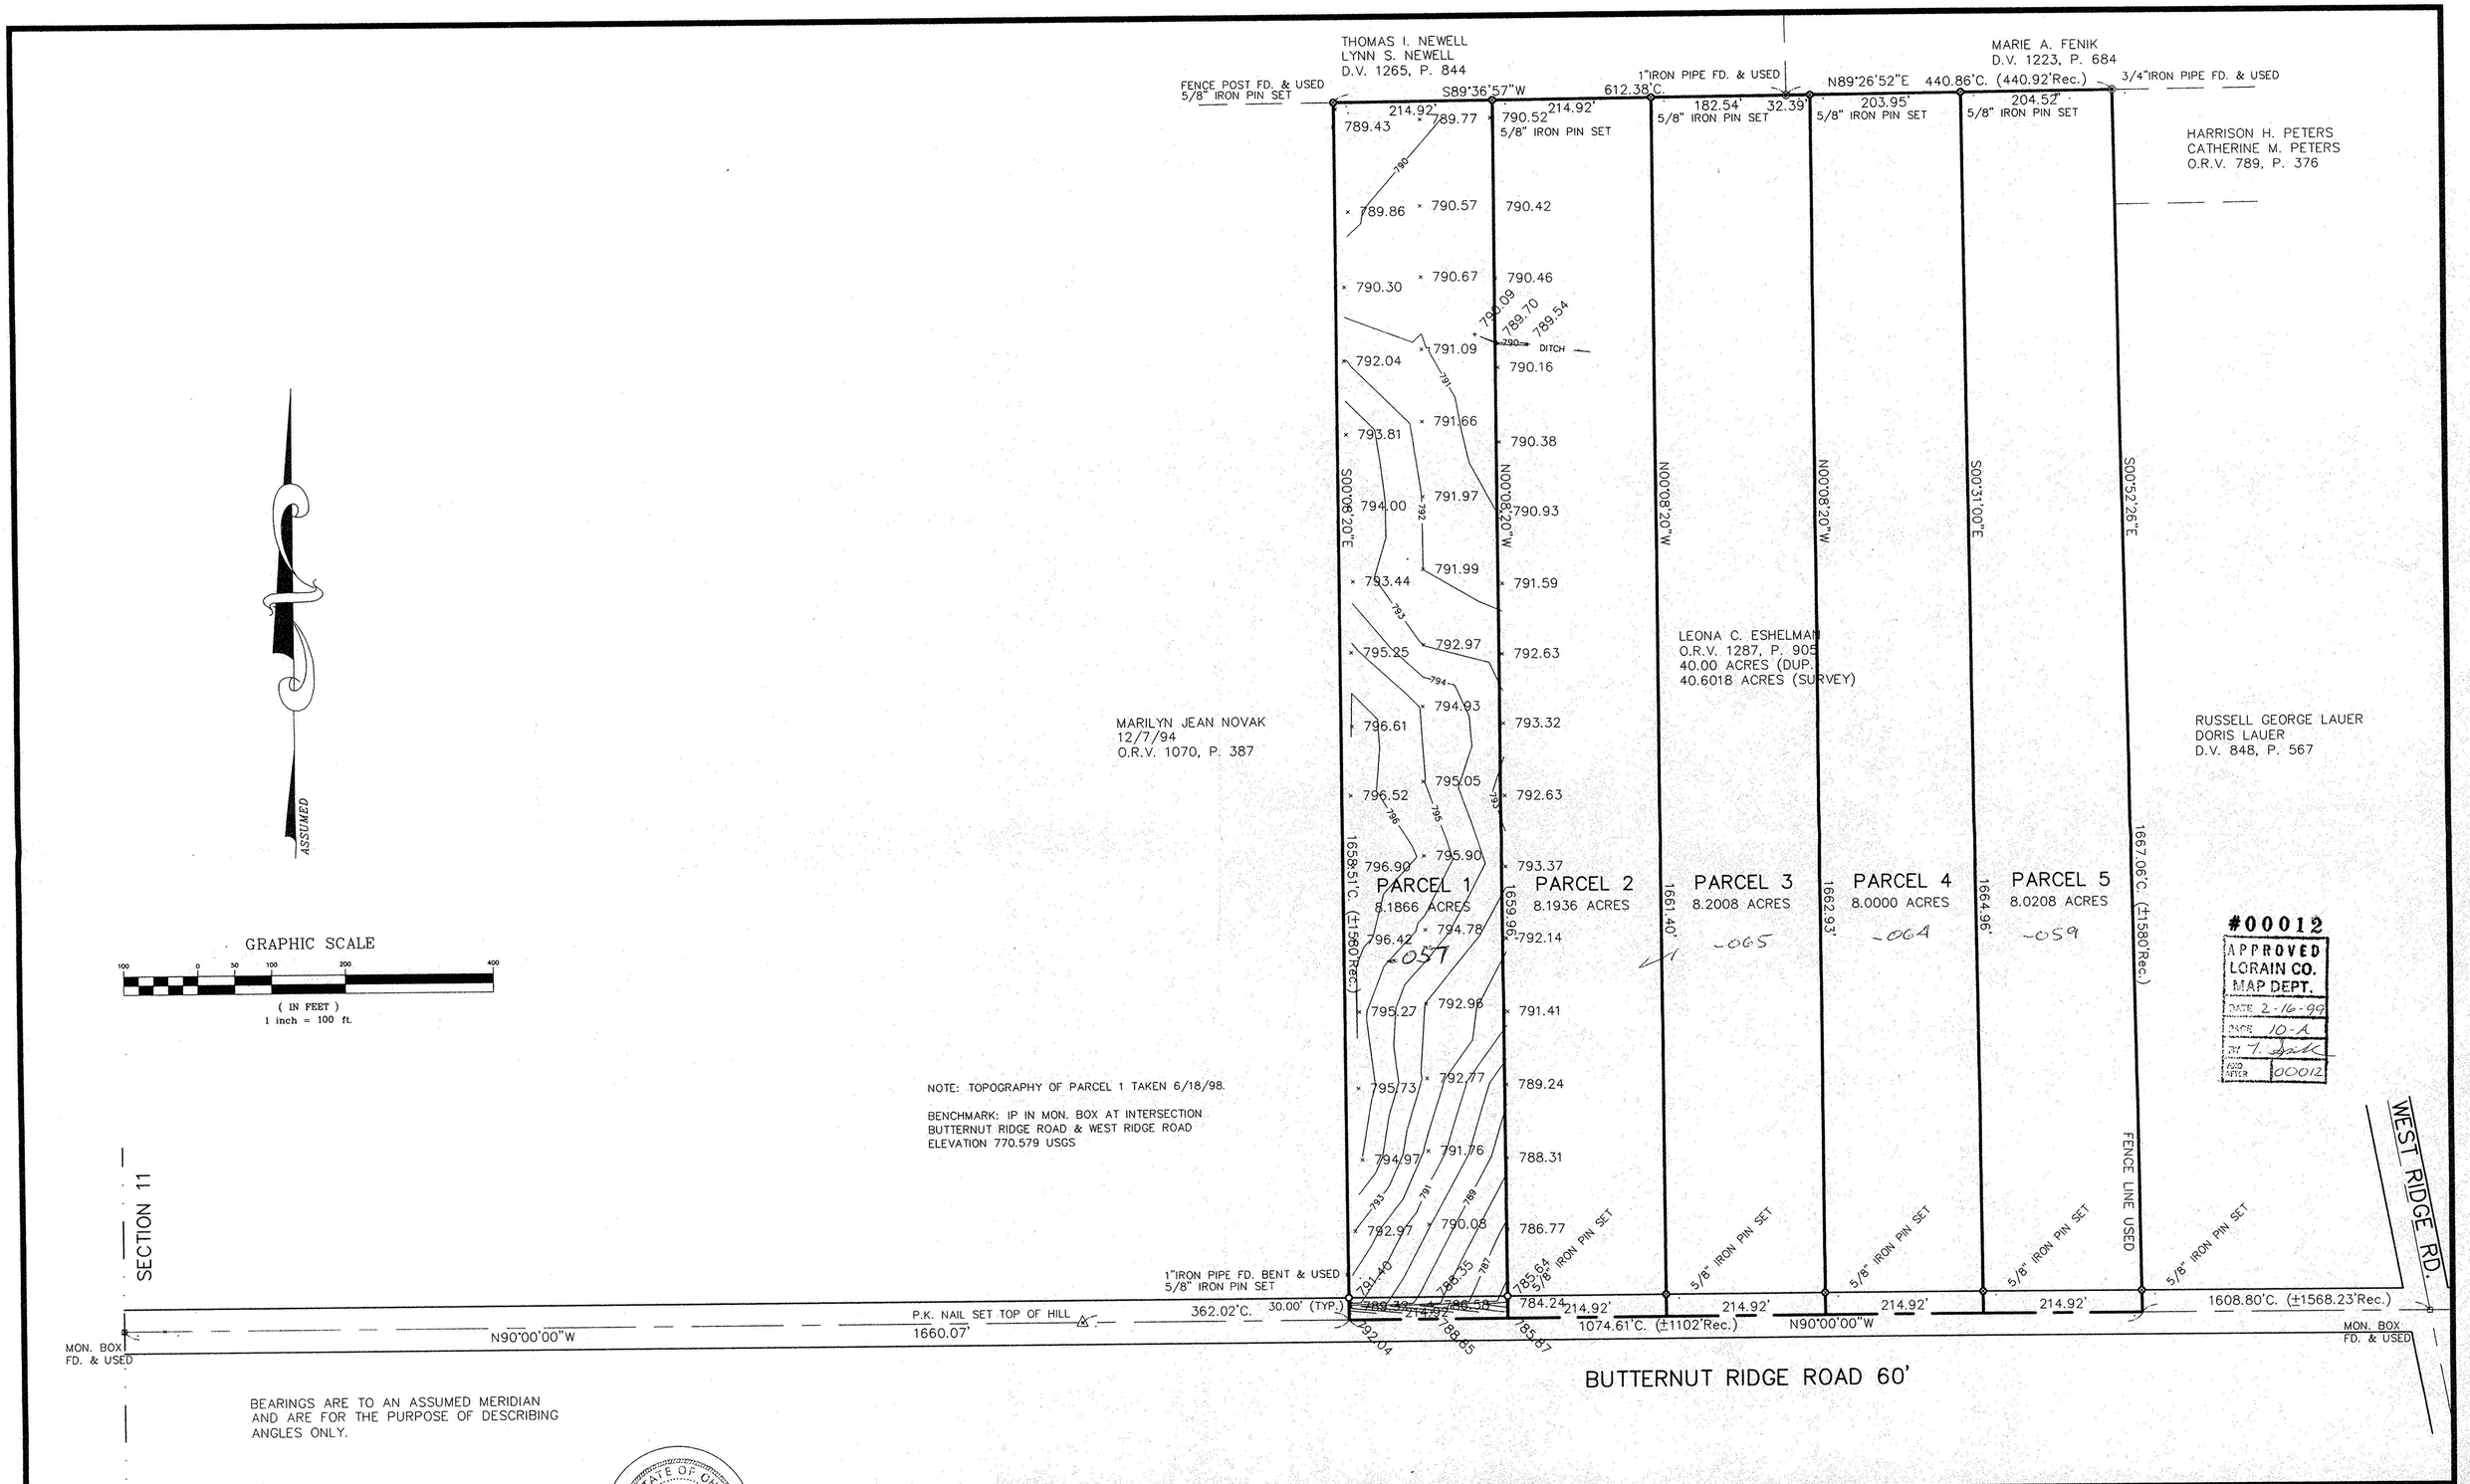

BEARINGS ARE TO AN ASSUMED MERIDIAN AND ARE FOR THE PURPOSE OF DESCRIBING ANGLES ONLY.

PHIL A. ROSEBECK REG. SURVEYOR NO. 6696

STATE OF OHIO
PHILLIP A. ROSEBECK
No. 6696
REGISTERED
SURVEYOR

SURVEY MAP
LEONA C. ESHELMAN
PART OF ORIGINAL CARLISLE TOWNSHIP SECTION 11
LORAIN COUNTY, OHIO
APRIL 22, 1998

NO.	DATE	DESCRIPTION	BY

P.A. ROSEBECK & ASSOCIATES
REGISTERED SURVEYOR
705 WILLOW CREEK DRIVE, AMHERST, OHIO 44001
PHONE: (440) 988-4657

SHEET 1 OF 1