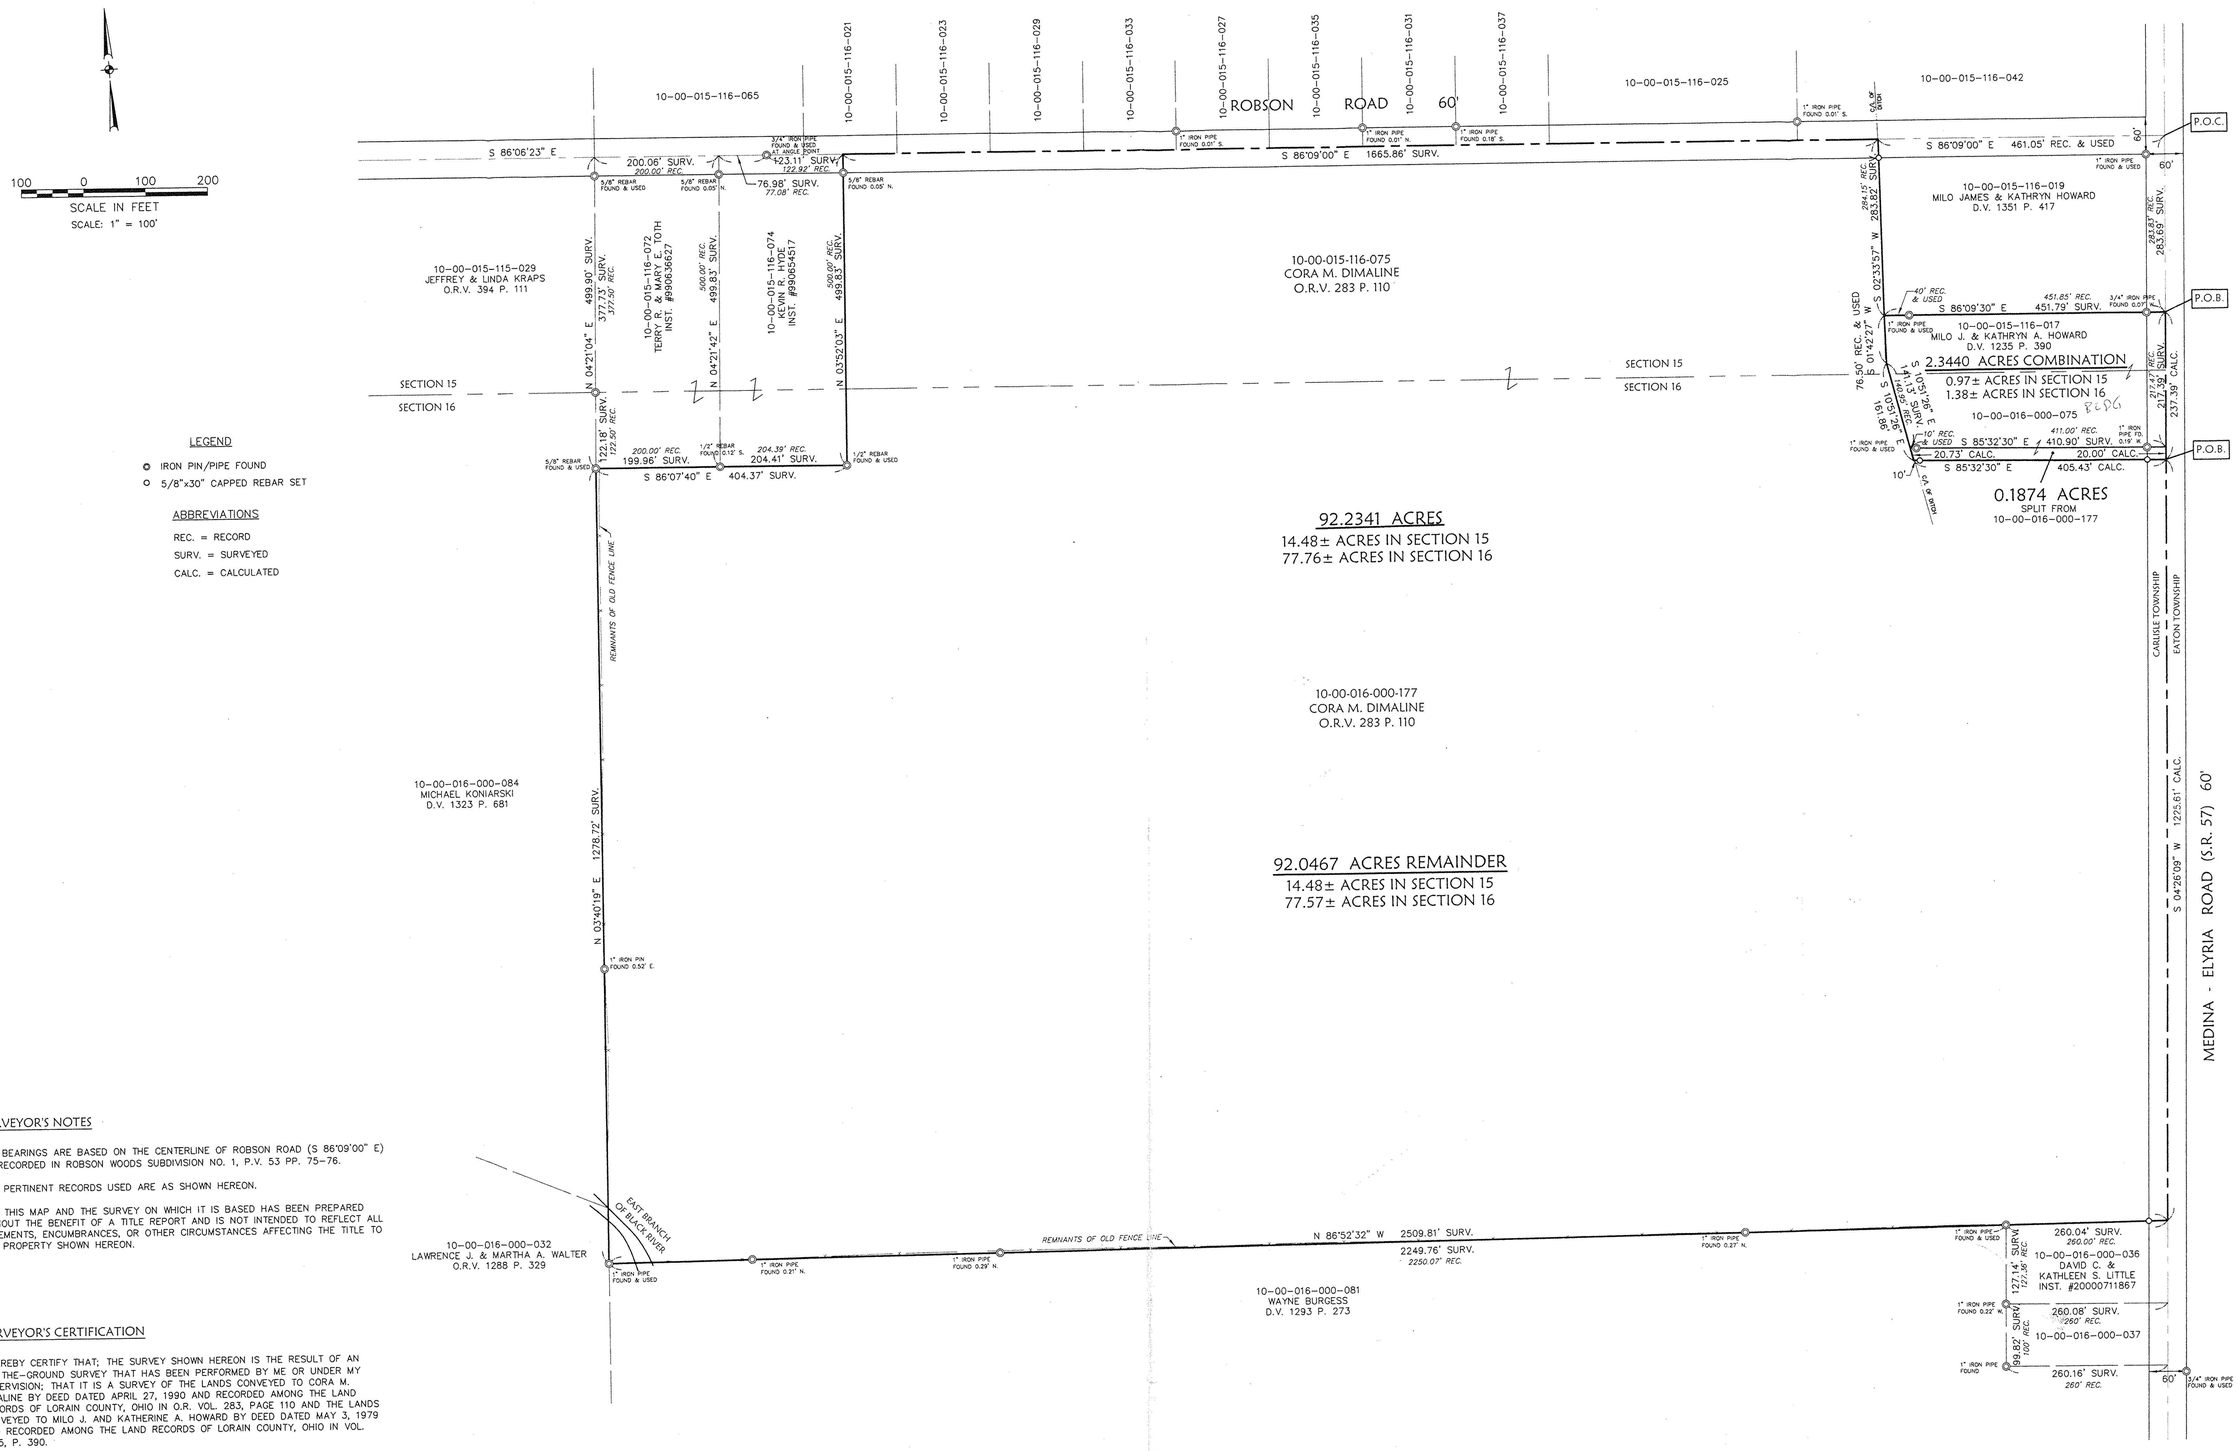

LEGEND

- IRON PIN/PIPE FOUND
- 5/8"x30" CAPPED REBAR SET

ABBREVIATIONS

REC. = RECORD
SURV. = SURVEYED
CALC. = CALCULATED

SURVEYOR'S NOTES

1.) BEARINGS ARE BASED ON THE CENTERLINE OF ROBSON ROAD (S 86°09'00" E) AS RECORDED IN ROBSON WOODS SUBDIVISION NO. 1, P.V. 53 PP. 75-76.

2.) PERTINENT RECORDS USED ARE AS SHOWN HEREON.

3.) THIS MAP AND THE SURVEY ON WHICH IT IS BASED HAS BEEN PREPARED WITHOUT THE BENEFIT OF A TITLE REPORT AND IS NOT INTENDED TO REFLECT ALL EASEMENTS, ENCUMBRANCES, OR OTHER CIRCUMSTANCES AFFECTING THE TITLE TO THE PROPERTY SHOWN HEREON.

SURVEYOR'S CERTIFICATION

I HEREBY CERTIFY THAT; THE SURVEY SHOWN HEREON IS THE RESULT OF AN ON-THE-GROUND SURVEY THAT HAS BEEN PERFORMED BY ME OR UNDER MY SUPERVISION; THAT IT IS A SURVEY OF THE LANDS CONVEYED TO CORA M. DIMALINE BY DEED DATED APRIL 27, 1990 AND RECORDED AMONG THE LAND RECORDS OF LORAIN COUNTY, OHIO IN O.R. VOL. 283, PAGE 110 AND THE LANDS CONVEYED TO MILO J. AND KATHERINE A. HOWARD BY DEED DATED MAY 3, 1979 AND RECORDED AMONG THE LAND RECORDS OF LORAIN COUNTY, OHIO IN VOL. 1235, P. 390.

THIS MAP AND THE SURVEY ON WHICH IT IS BASED HAS BEEN PREPARED WITHOUT THE BENEFIT OF A TITLE REPORT AND IS NOT INTENDED TO REFLECT ALL EASEMENTS, ENCUMBRANCES, OR OTHER CIRCUMSTANCES AFFECTING THE TITLE TO THE PROPERTY SHOWN HEREON.

7/6/01
MARK A. YEAGER DATE
PROFESSIONAL SURVEYOR OHIO NO. 7289

STATE OF OHIO MARK A. YEAGER S-7289 REGISTERED PROFESSIONAL SURVEYOR

DATE OF SURVEY: JANUARY 12, 2001

LAST DATE OF REVISION: JULY 6, 2001

00835
APPROVED
LORAIN CO.
MAP DEPT.
DATE 8-7-01
PAGE 10-00-016-D
BY J Hatfield
01-00835

PRINTED
JUL 09 2001
KS Associates, Inc.

DATE:	01-17-01
DRAWN BY:	AMK/ABR
CH'D BY:	TAB
DWG. NAME:	0-SPLIT01
PATH:	R:\00000\00327\LDDT\
F.B.	557

REVISIONS

DATE	DESCRIPTION	BY
7-06-01	REVISED HOWARD COMBINATION PARCEL	ABR

KS ASSOCIATES
KS ASSOCIATES, INC.
260 Burns Road, Suite 100
P.O. Box 569
Elyria, Ohio 44036
Phone (440) 365-4730
Fax (440) 365-4790
msilroom@ksassoc.com
www.ksassoc.com

BOUNDARY SURVEY & PARCEL SPLIT/COMBINATION

OF PART OF
CARLISLE TOWNSHIP SECTION NO.'s 15 & 16
TOWNSHIP OF CARLISLE COUNTY OF LORAIN STATE OF OHIO
JANUARY 17, 2001

SHEET 1 OF 1
JOB NO. 01218