P.P. NO.	SPLIT #	DATE OF SURVEY
10-00-015-116-640 thru 043		1990S

SCALE : 1" = 100'

0 50 100 200 300

N W E S

19905

APPROVED
LORAIN CO.
MAP DEPT.
DATE 5-13-92
PAGE 10-00-015- F, G, H
BY CAROLYN FRANCIS
VOID ~~INDEX~~ # 19905

10-00-015-116

BOUNDARY SURVEY

OF PART OF

CARLISLE TOWNSHIP ORIGINAL SECTION NO. 15

TOWNSHIP OF CARLISLE · COUNTY OF LORAIN · STATE OF OHIO

PREPARED BY:
KS ASSOCIATES INC.
ENGINEERS & SURVEYORS

DAVID L. ELWELL REG. SURV. NO. 6333
SEPT. 27, 1990
REV. 7-22-91
REV. 7-30-91
REV. 7-31-91

STATE OF OHIO
DAVID L. ELWELL
6333
REGISTERED
SURVEYOR

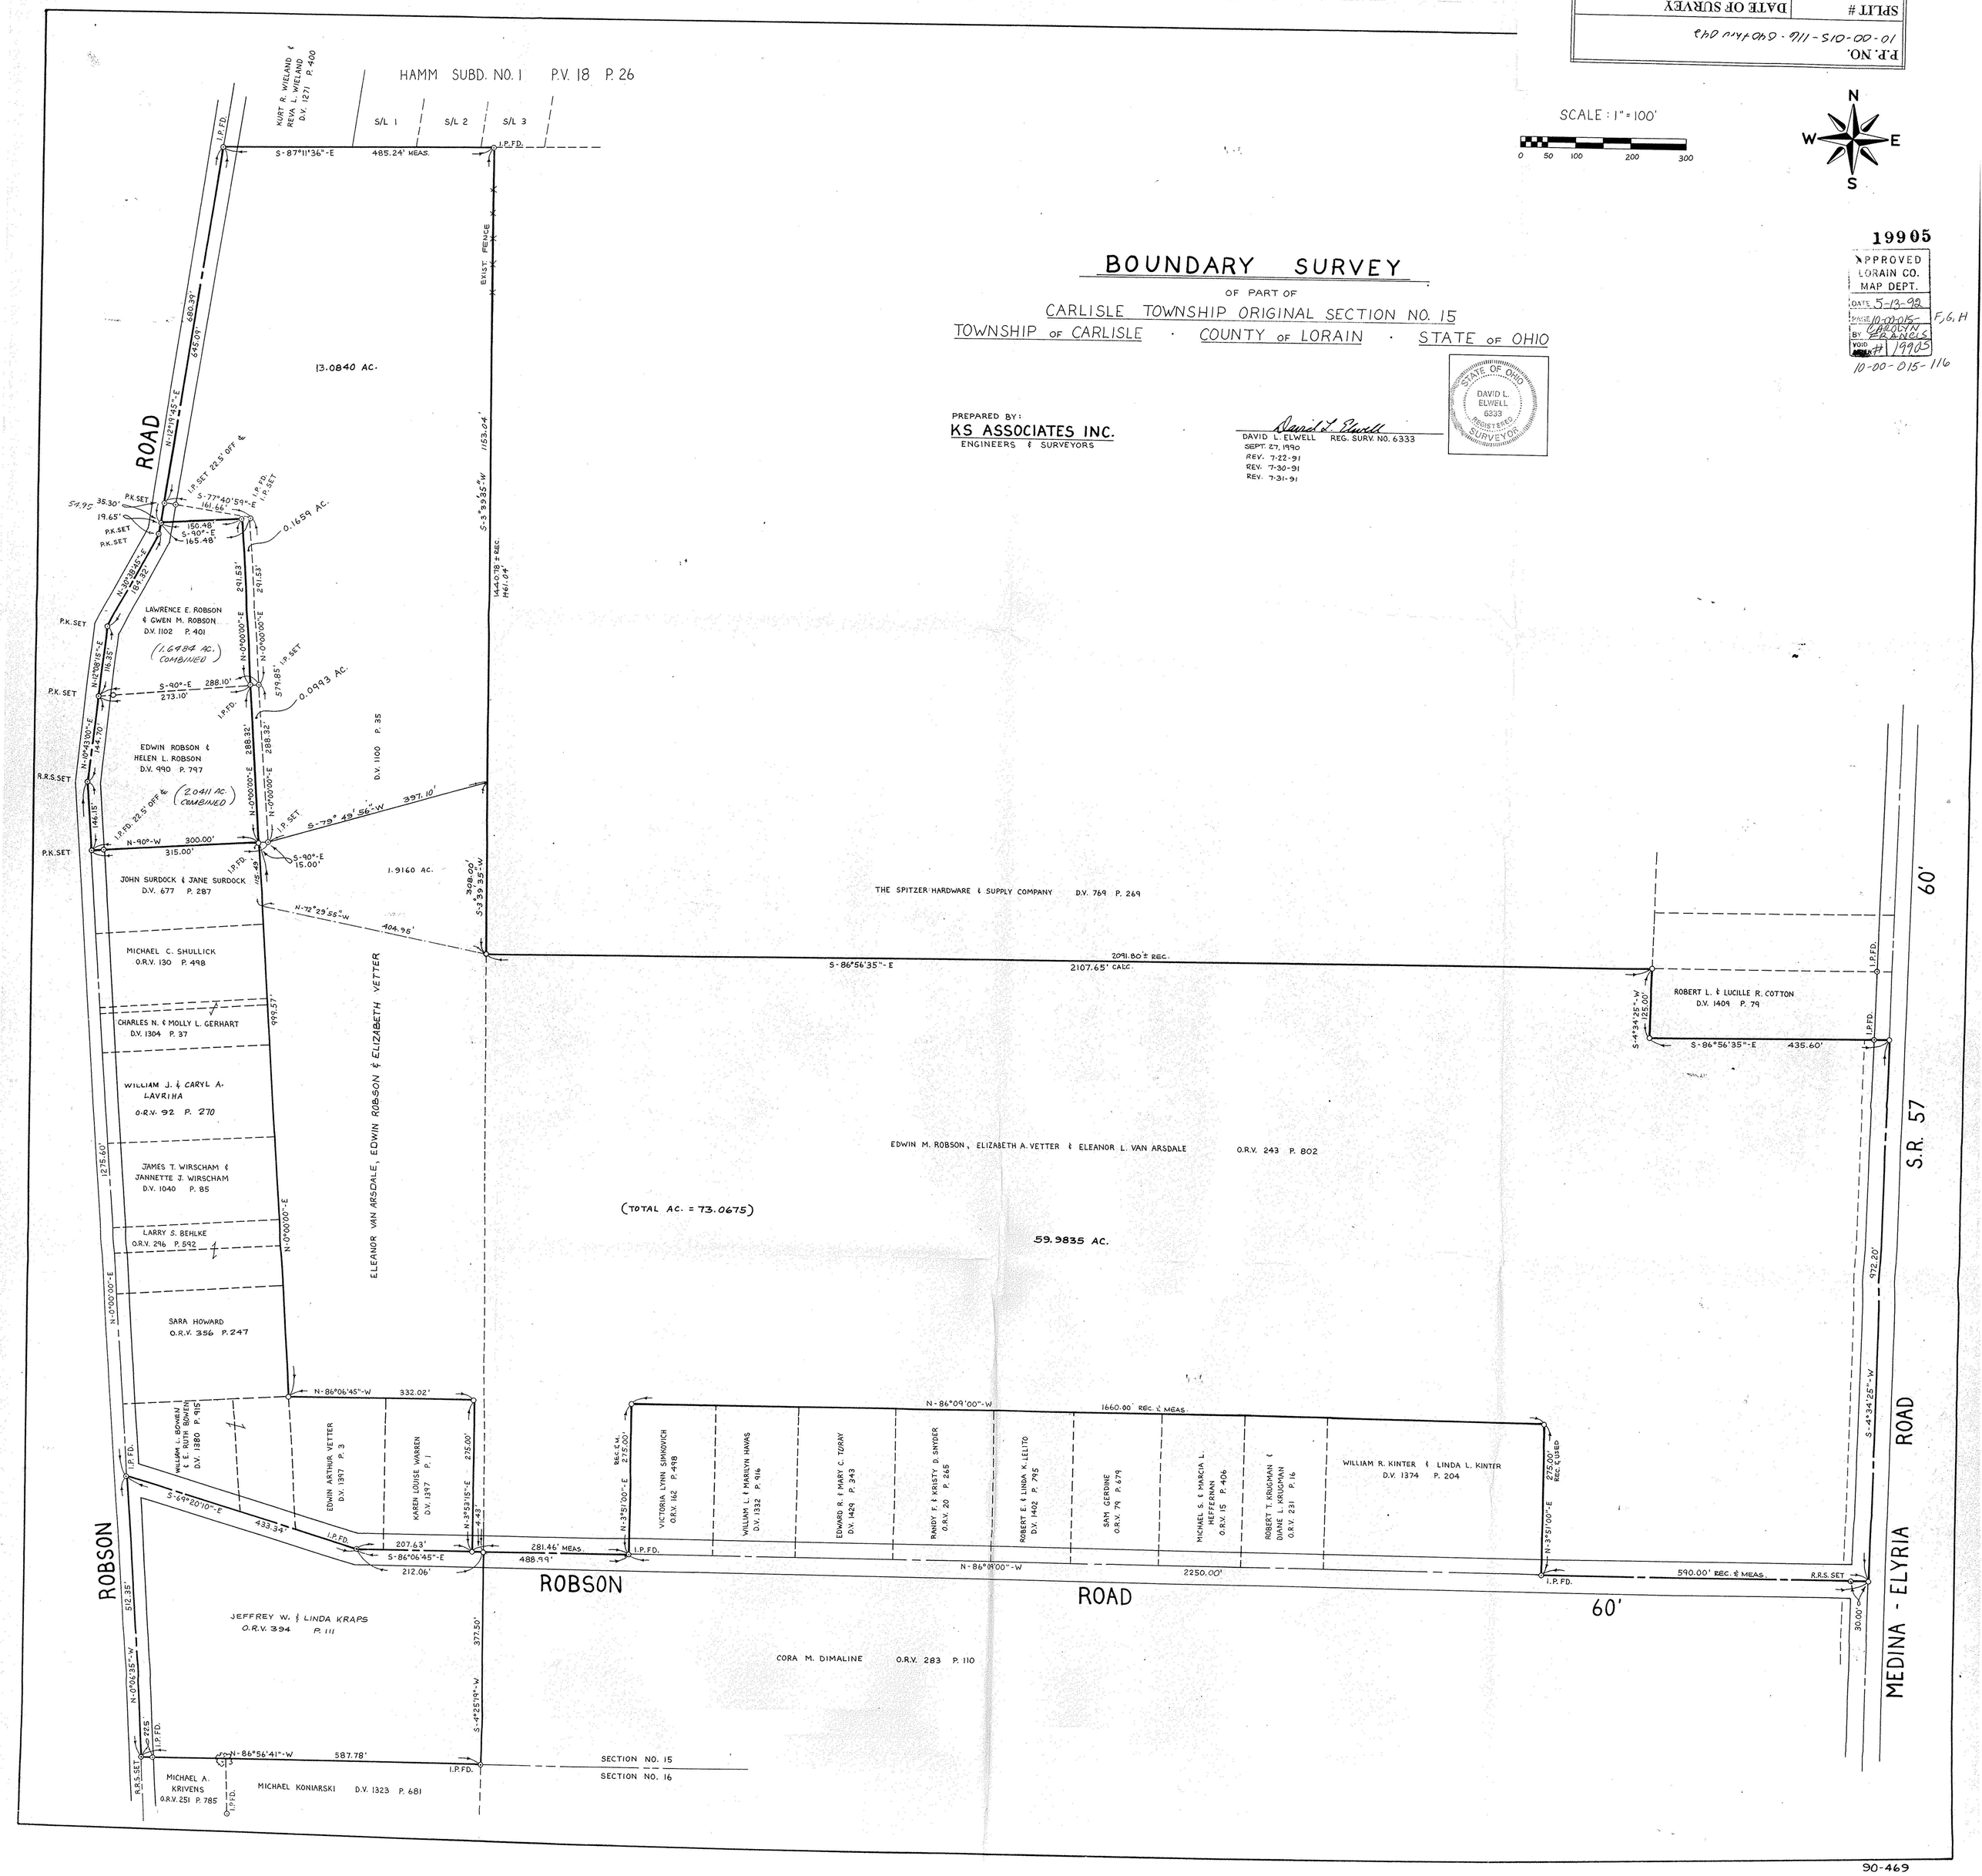

90-469