PARCEL MAP

LOCATED IN

CARLISLE TOWNSHIP ORIGINAL SECTION No. 15

TOWNSHIP OF CARLISLE * COUNTY OF LORAIN * STATE OF OHIO

N

GRAPHIC SCALE

100 0 50 100 200 400

(IN FEET)
1 inch = 100 ft.

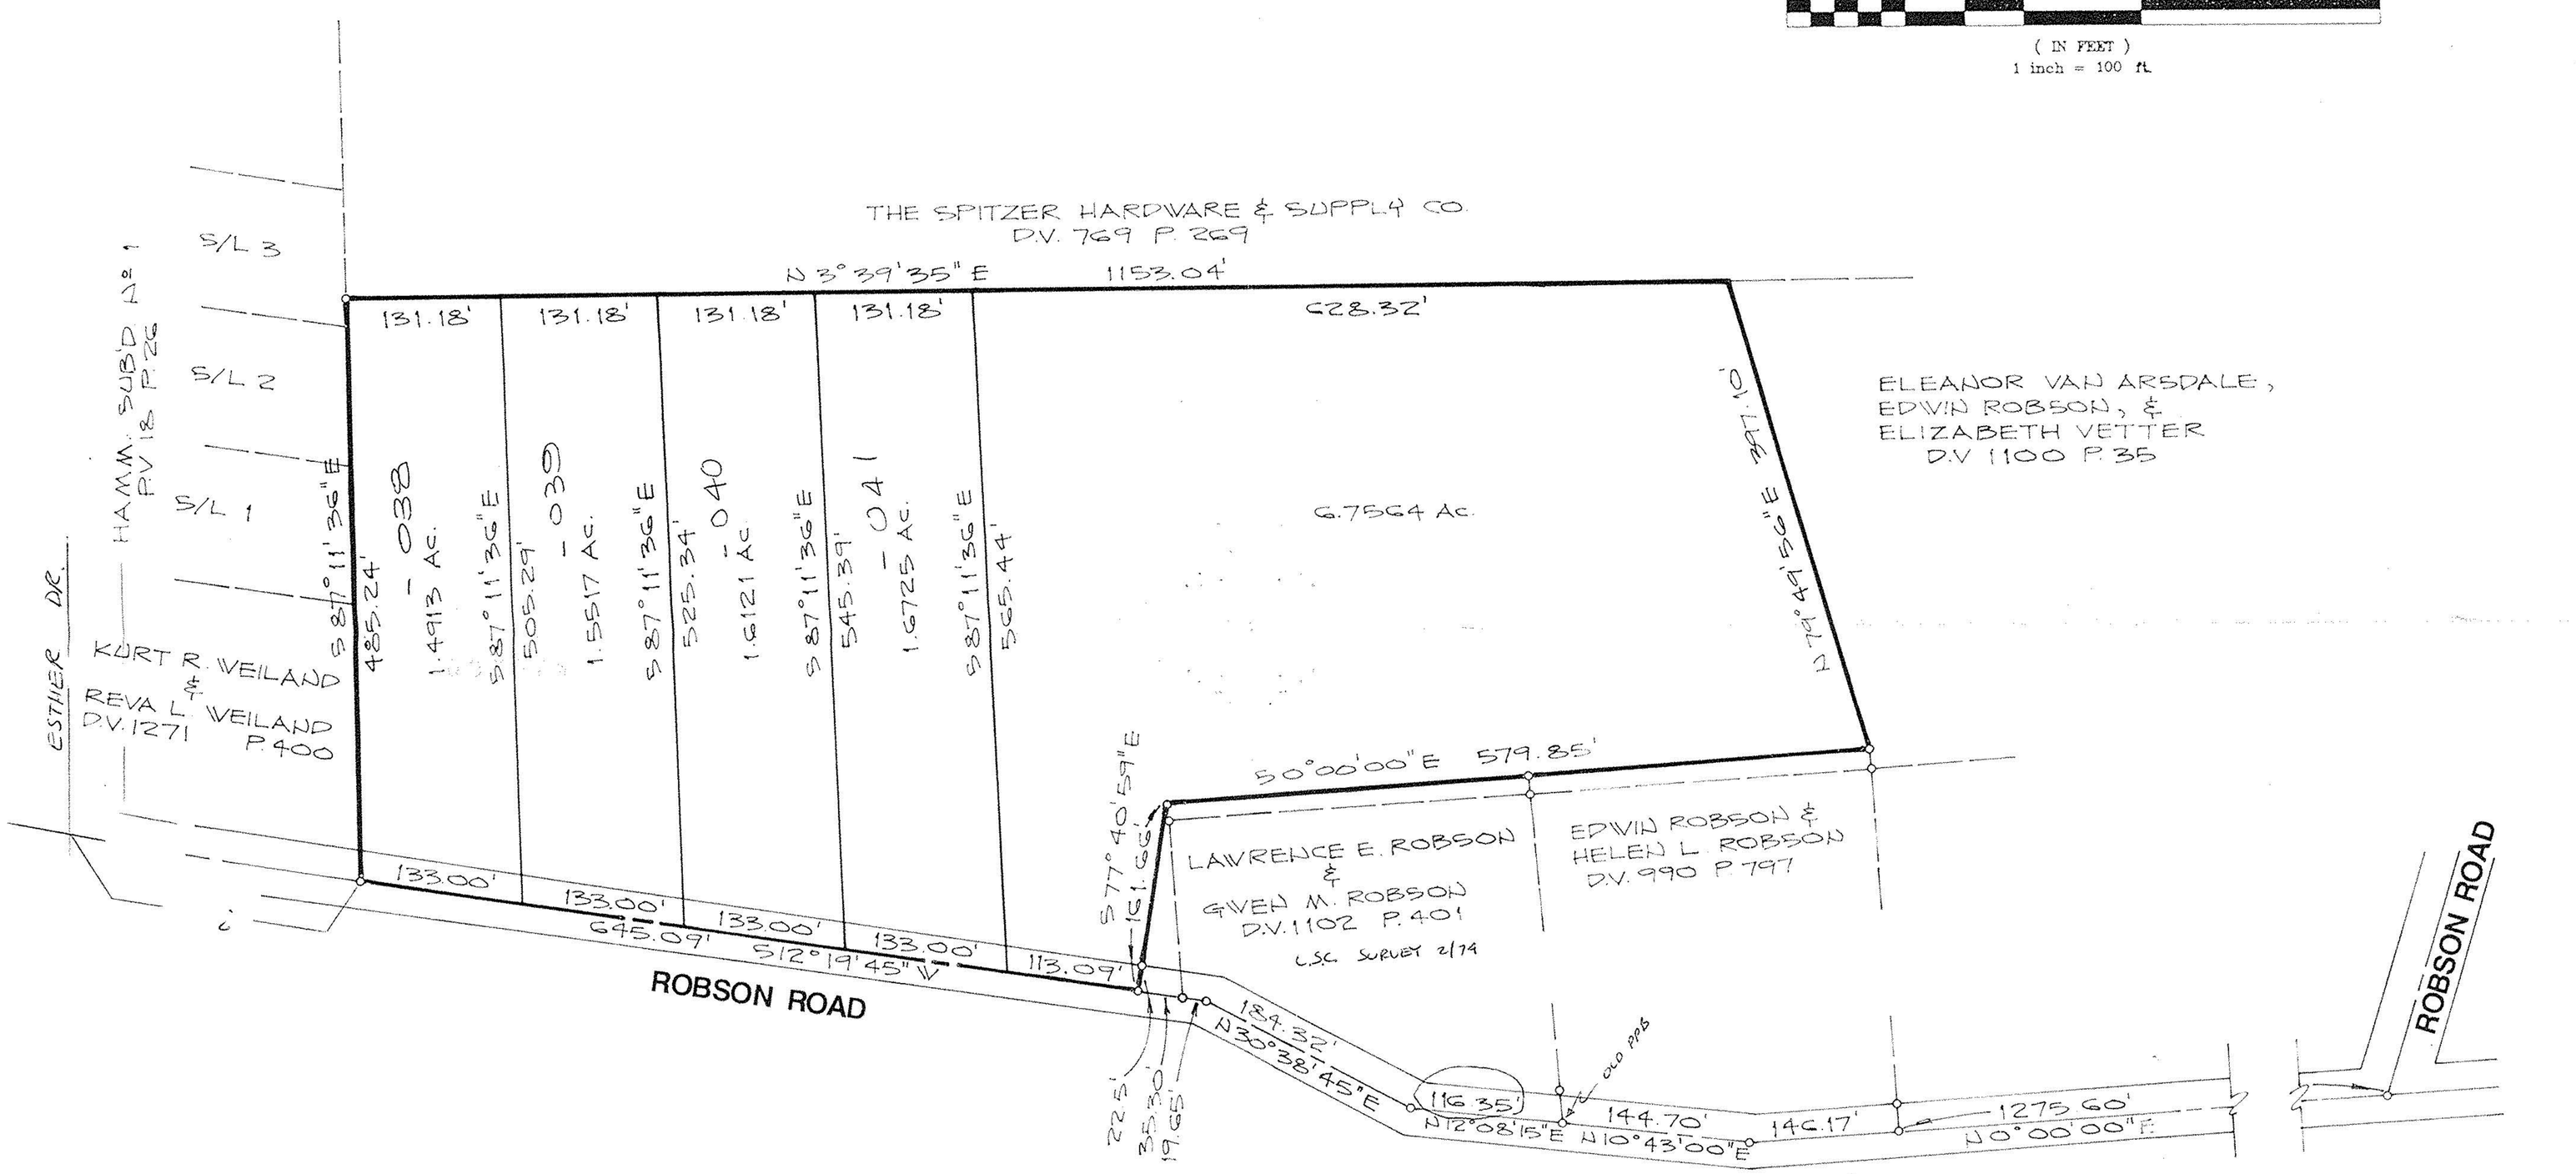

David L. Elwell

DAVID L. ELWELL REG. SURVEYOR NO. 6333

KS ASSOCIATES, INC.

ENGINEERS/SURVEYORS

424 Middle Avenue
P.O. Box 89
Elyria, Ohio 44036

Elyria *(216) 322-6317* • Lorain *(216) 244-5757*

ENGINEERS/SURVEYORS
KS
ASSOCIATES
INCORPORATED

90-469