


## PLAN & PROFILE - 6" DRAINTILE

SCALE: HORIZONTAL - 1" = 100', VERTICAL - 1" = 5'

NOTE: NO STORMWATER OR FRESHWATER DRAINAGE SHALL BE DISCHARGED INTO THE DRAINTILE SHOWN HEREON.

EASEMENTS SHALL BE PROVIDED FOR INSTALLATION, OPERATION AND MAINTENANCE.

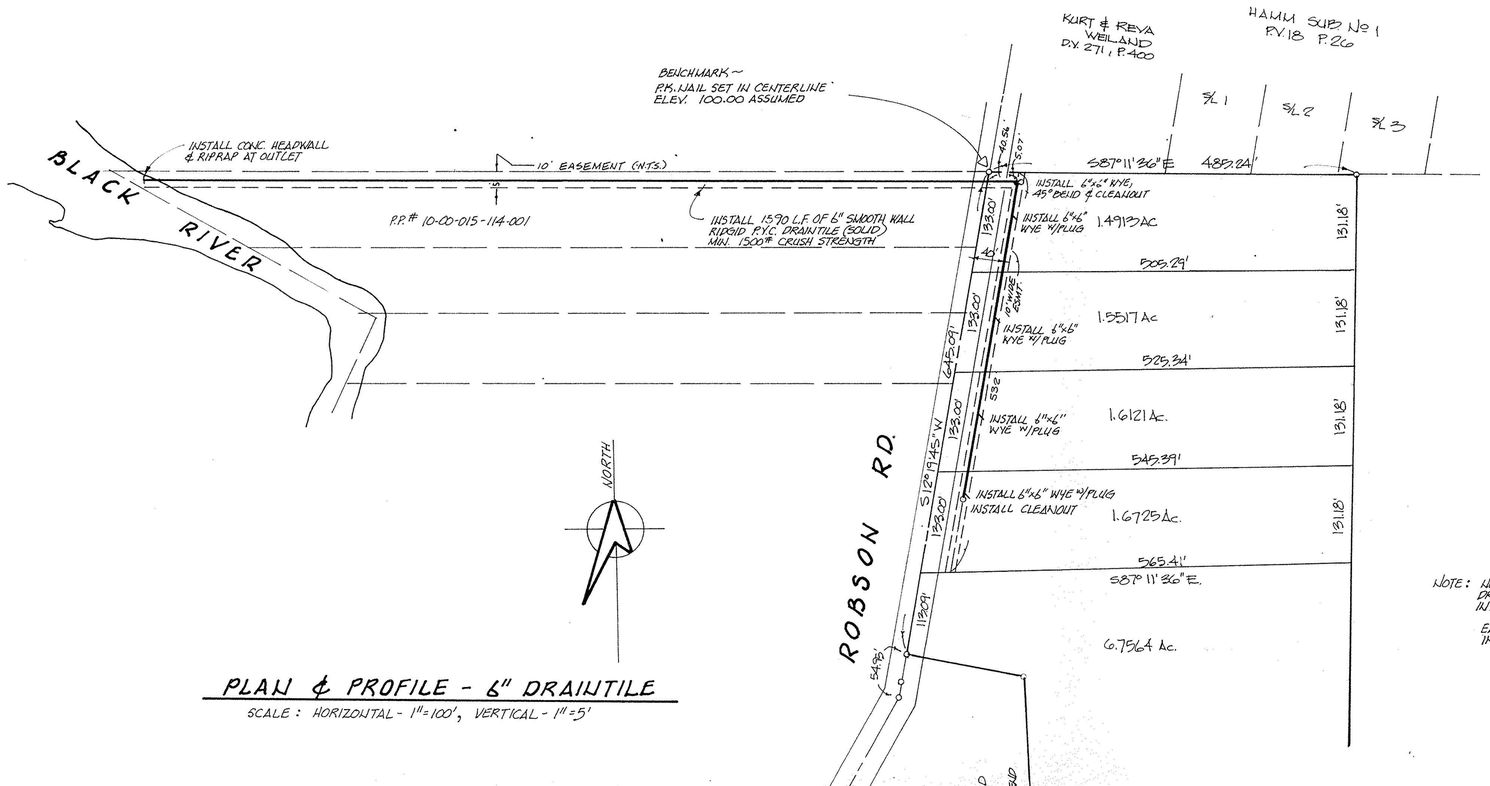


## TYPICAL CLEANOUT

NO SCALE




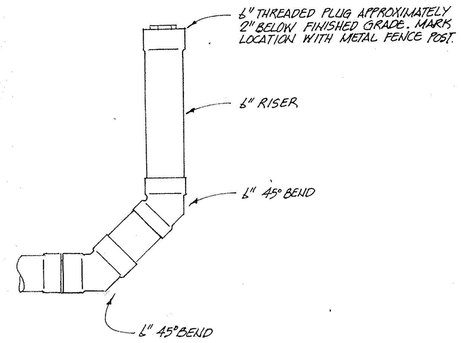


## SITE MAP

NO SCALE

Mark Skellenger

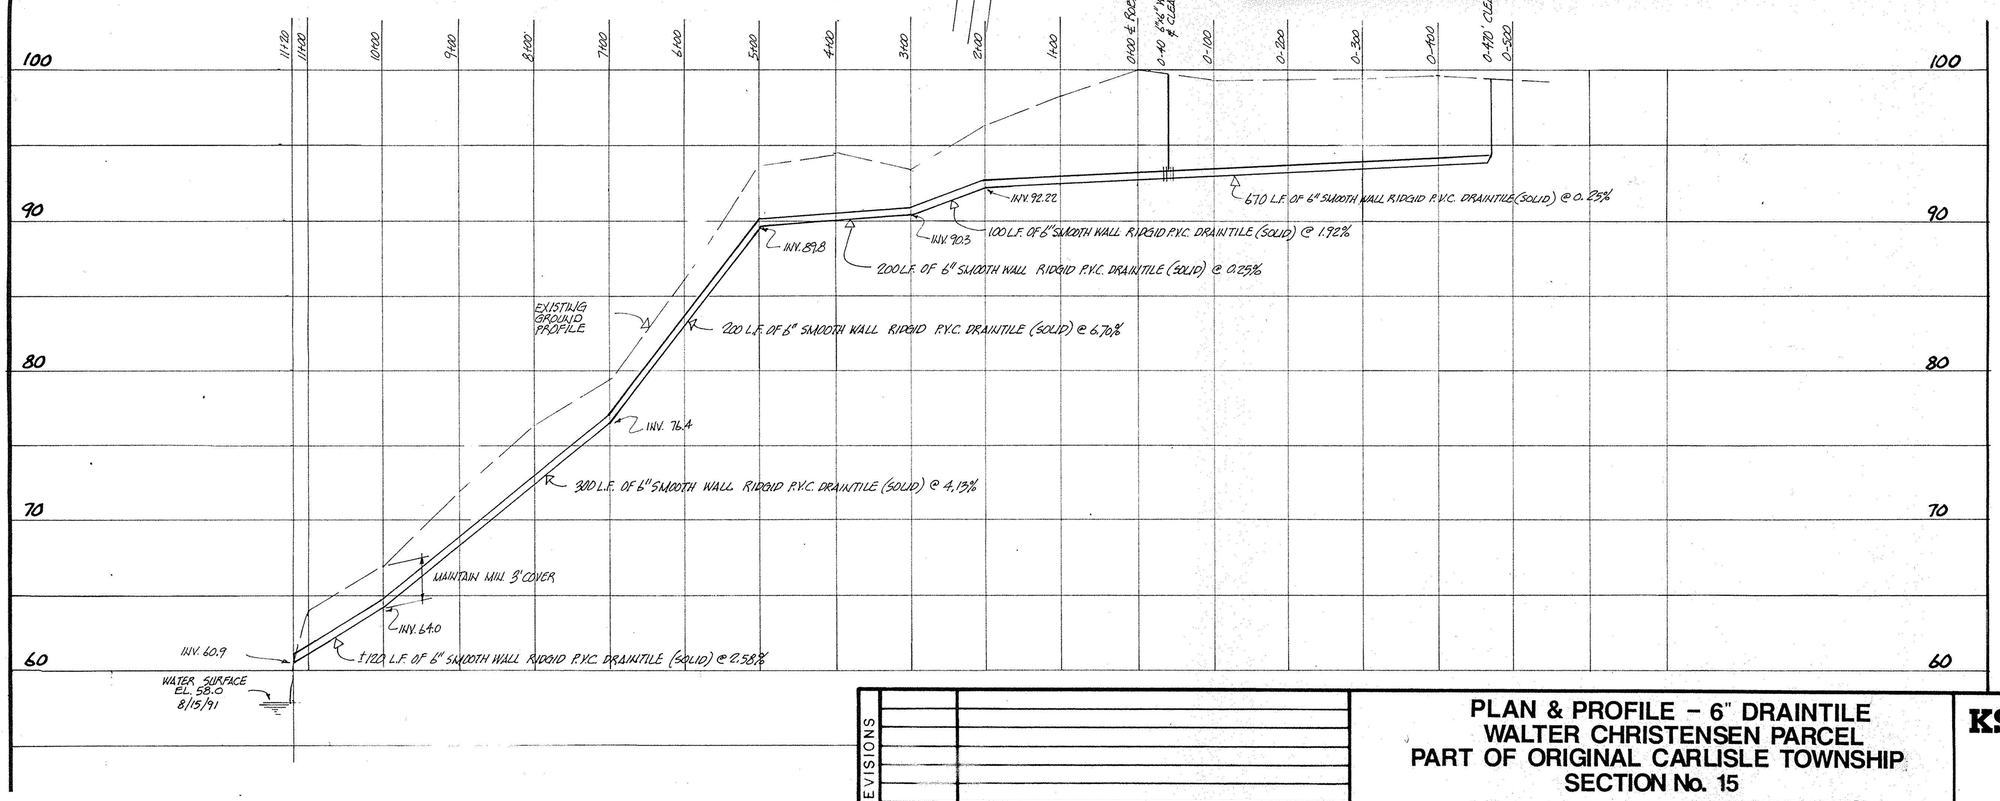STATE OF OHIO
MARK SKELLENGER
46461
REGISTERED PROFESSIONAL ENGINEER

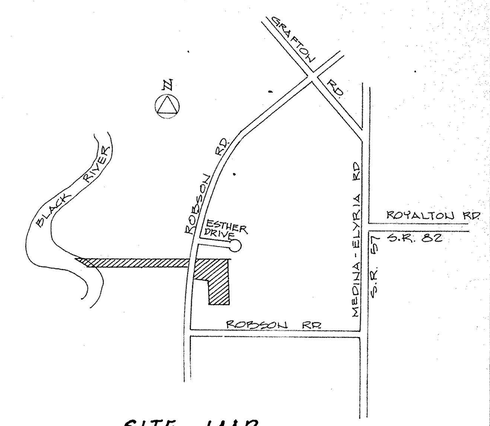REVISIONS

**PLAN & PROFILE – 6" DRAINTILE**
**WALTER CHRISTENSEN PARCEL**
**PART OF ORIGINAL CARLISLE TOWNSHIP**
**SECTION No. 15**
**LORAIN COUNTY STATE OF OHIO**


**KS ASSOCIATES, INC.**
ENGINEERS/SURVEYORS
424 Middle Avenue
P.O. Box 89
Elyria, Ohio 44036
Elyria (216) 322-6317 • Lorain (216) 244-5757
ENGINEERS/SURVEYORS KS ASSOCIATES INCORPORATED


SHEET 1 OF 1

JOB NO. 90-469

P.P. NO.