10-00-015-F

#19211 A

10-00-015-115-

LOT SPLIT & CONSOLADATION PLAT
FOR SARA HOWARD & W.L.& E. RUTH BOWEN

Being part of original Carlisle Township Section No. 15, Lorain County and State of Ohio

Distances are expressed in feet and decimal parts thereof, monuments were found or set as indicated hereon, all of which I certify to be correct.

Scale 1" = 50'

Sep, 1990

John S Walker
Ohio reg. surveyor No. 5537

STATE OF OHIO
JOHN S. WALKER
S-5537
REGISTERED SURVEYOR
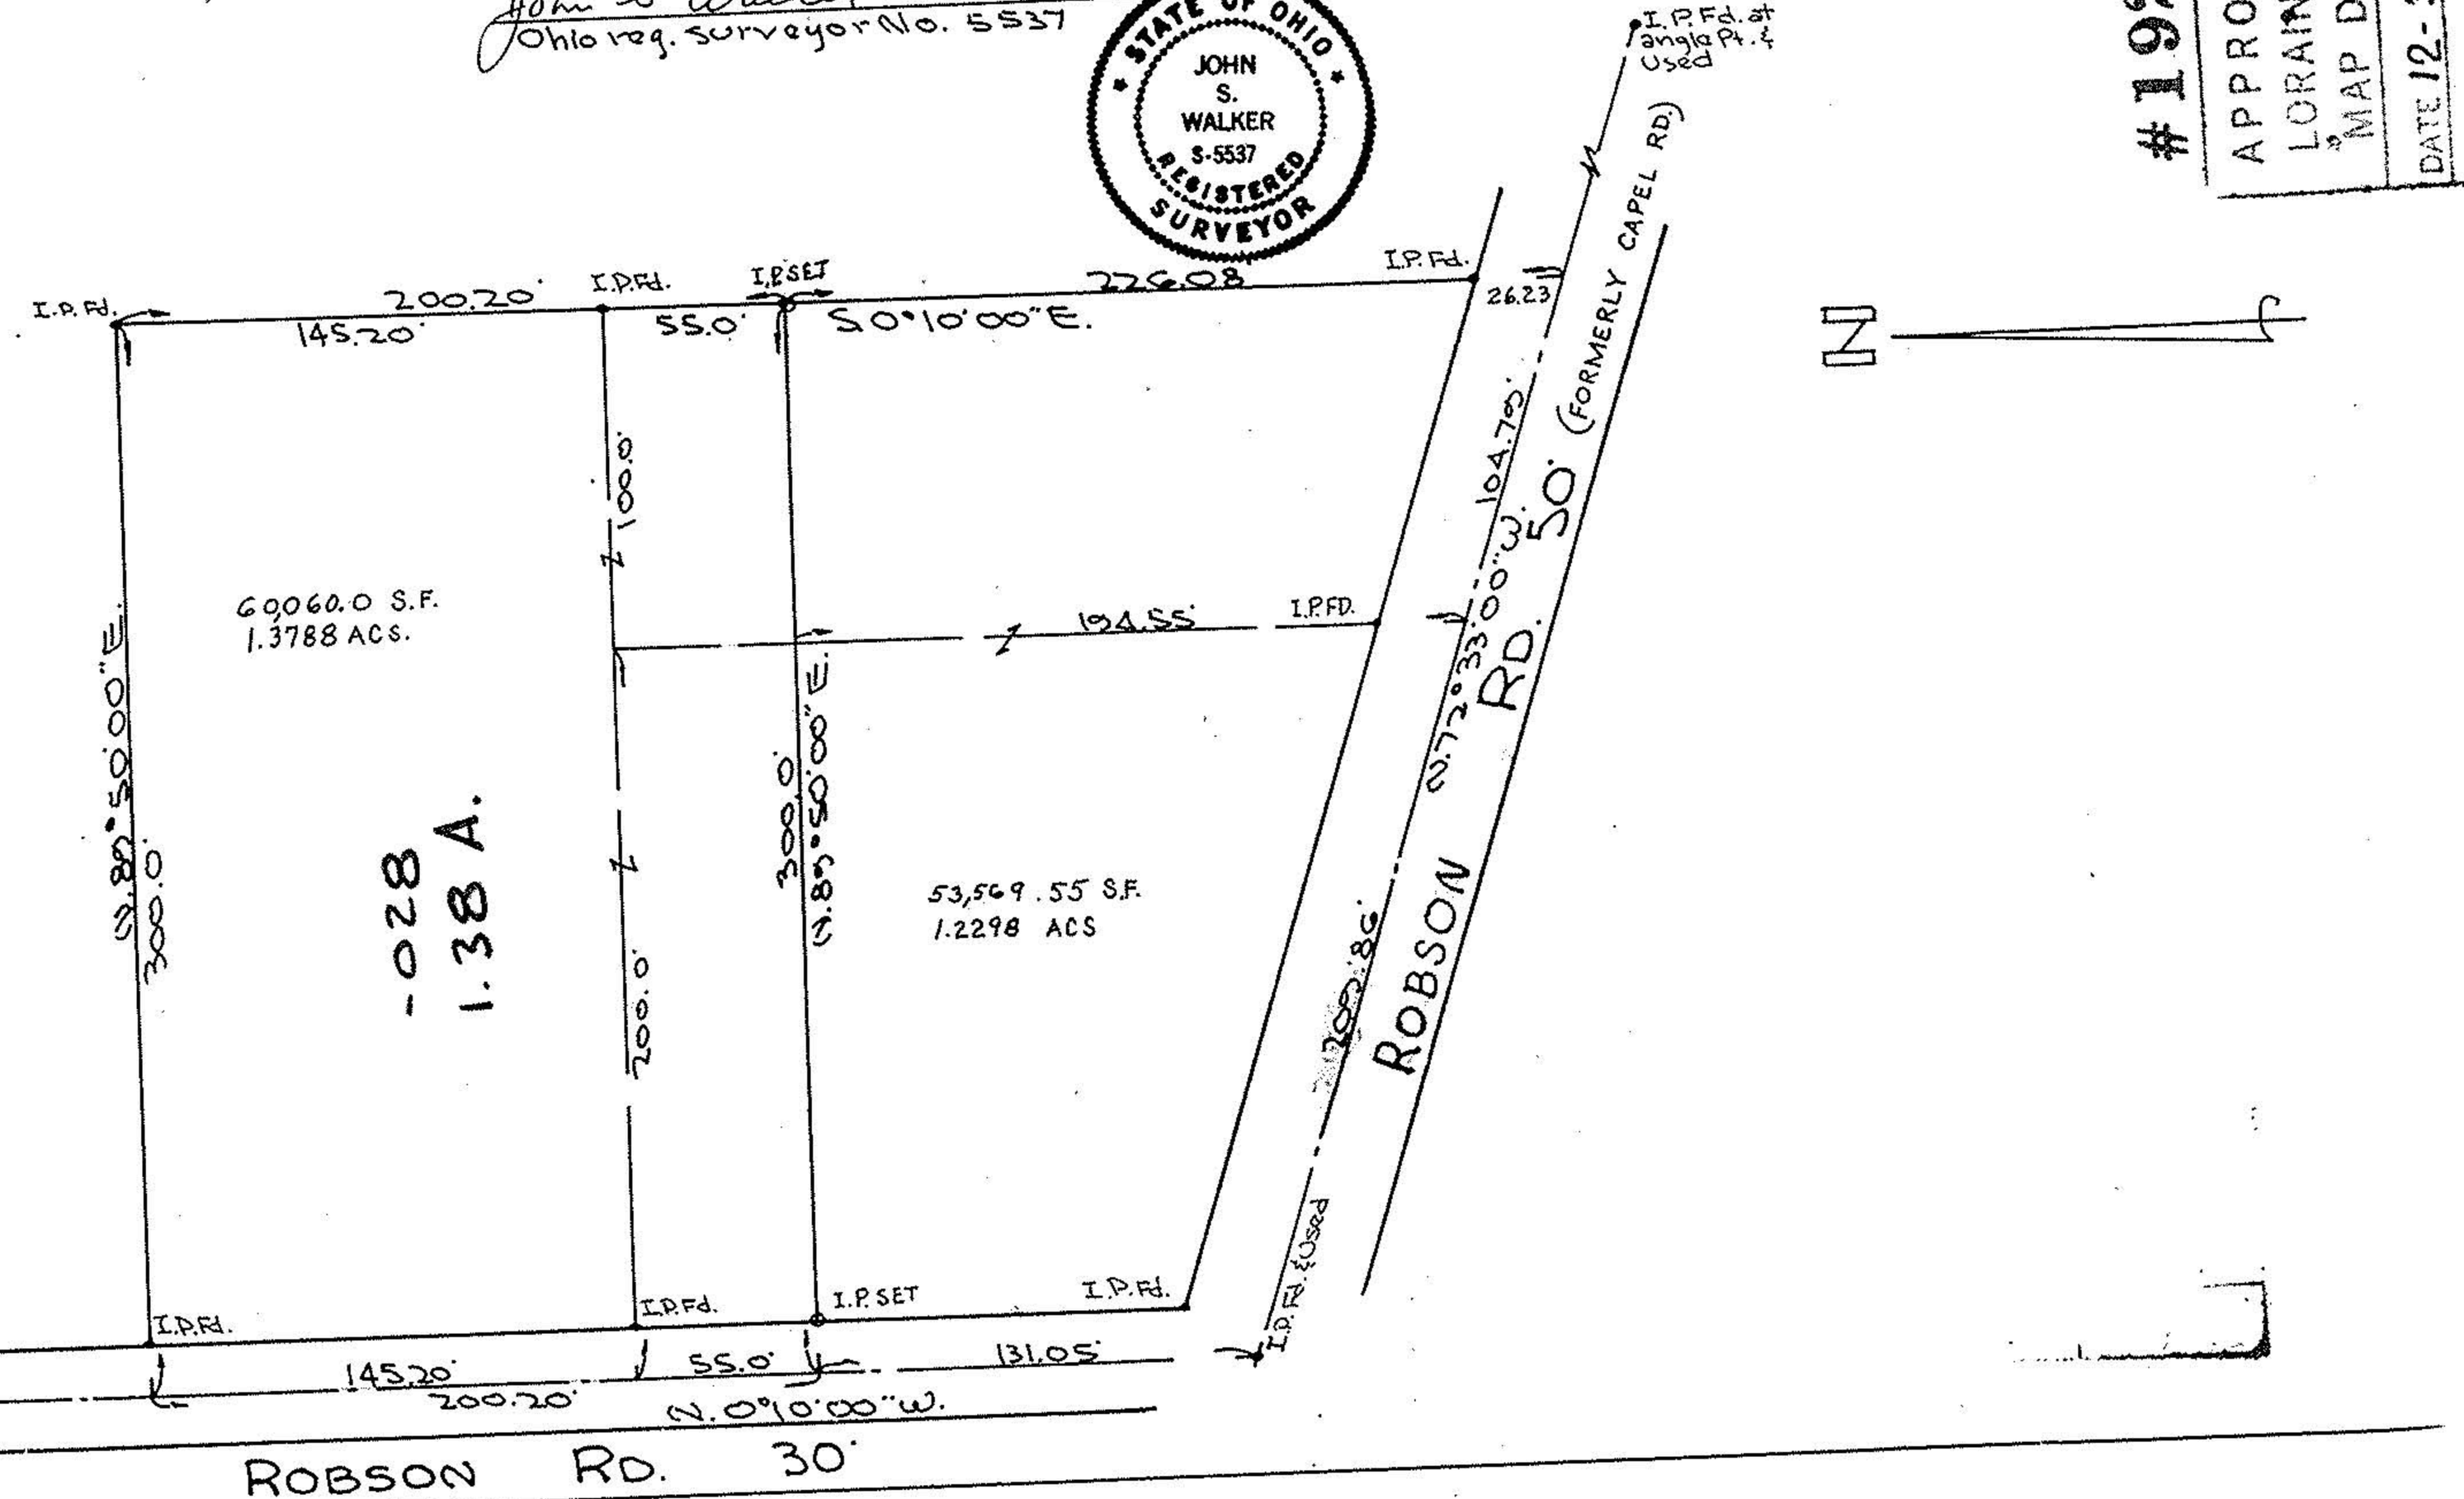
#19211 A
APPROVED
LORAIN CO.
MAP DEPT.
DATE 12-3-90
PAGE 10-00-015-F
BY CAROLYN FRANCIS
VOID AFTER #19211-A