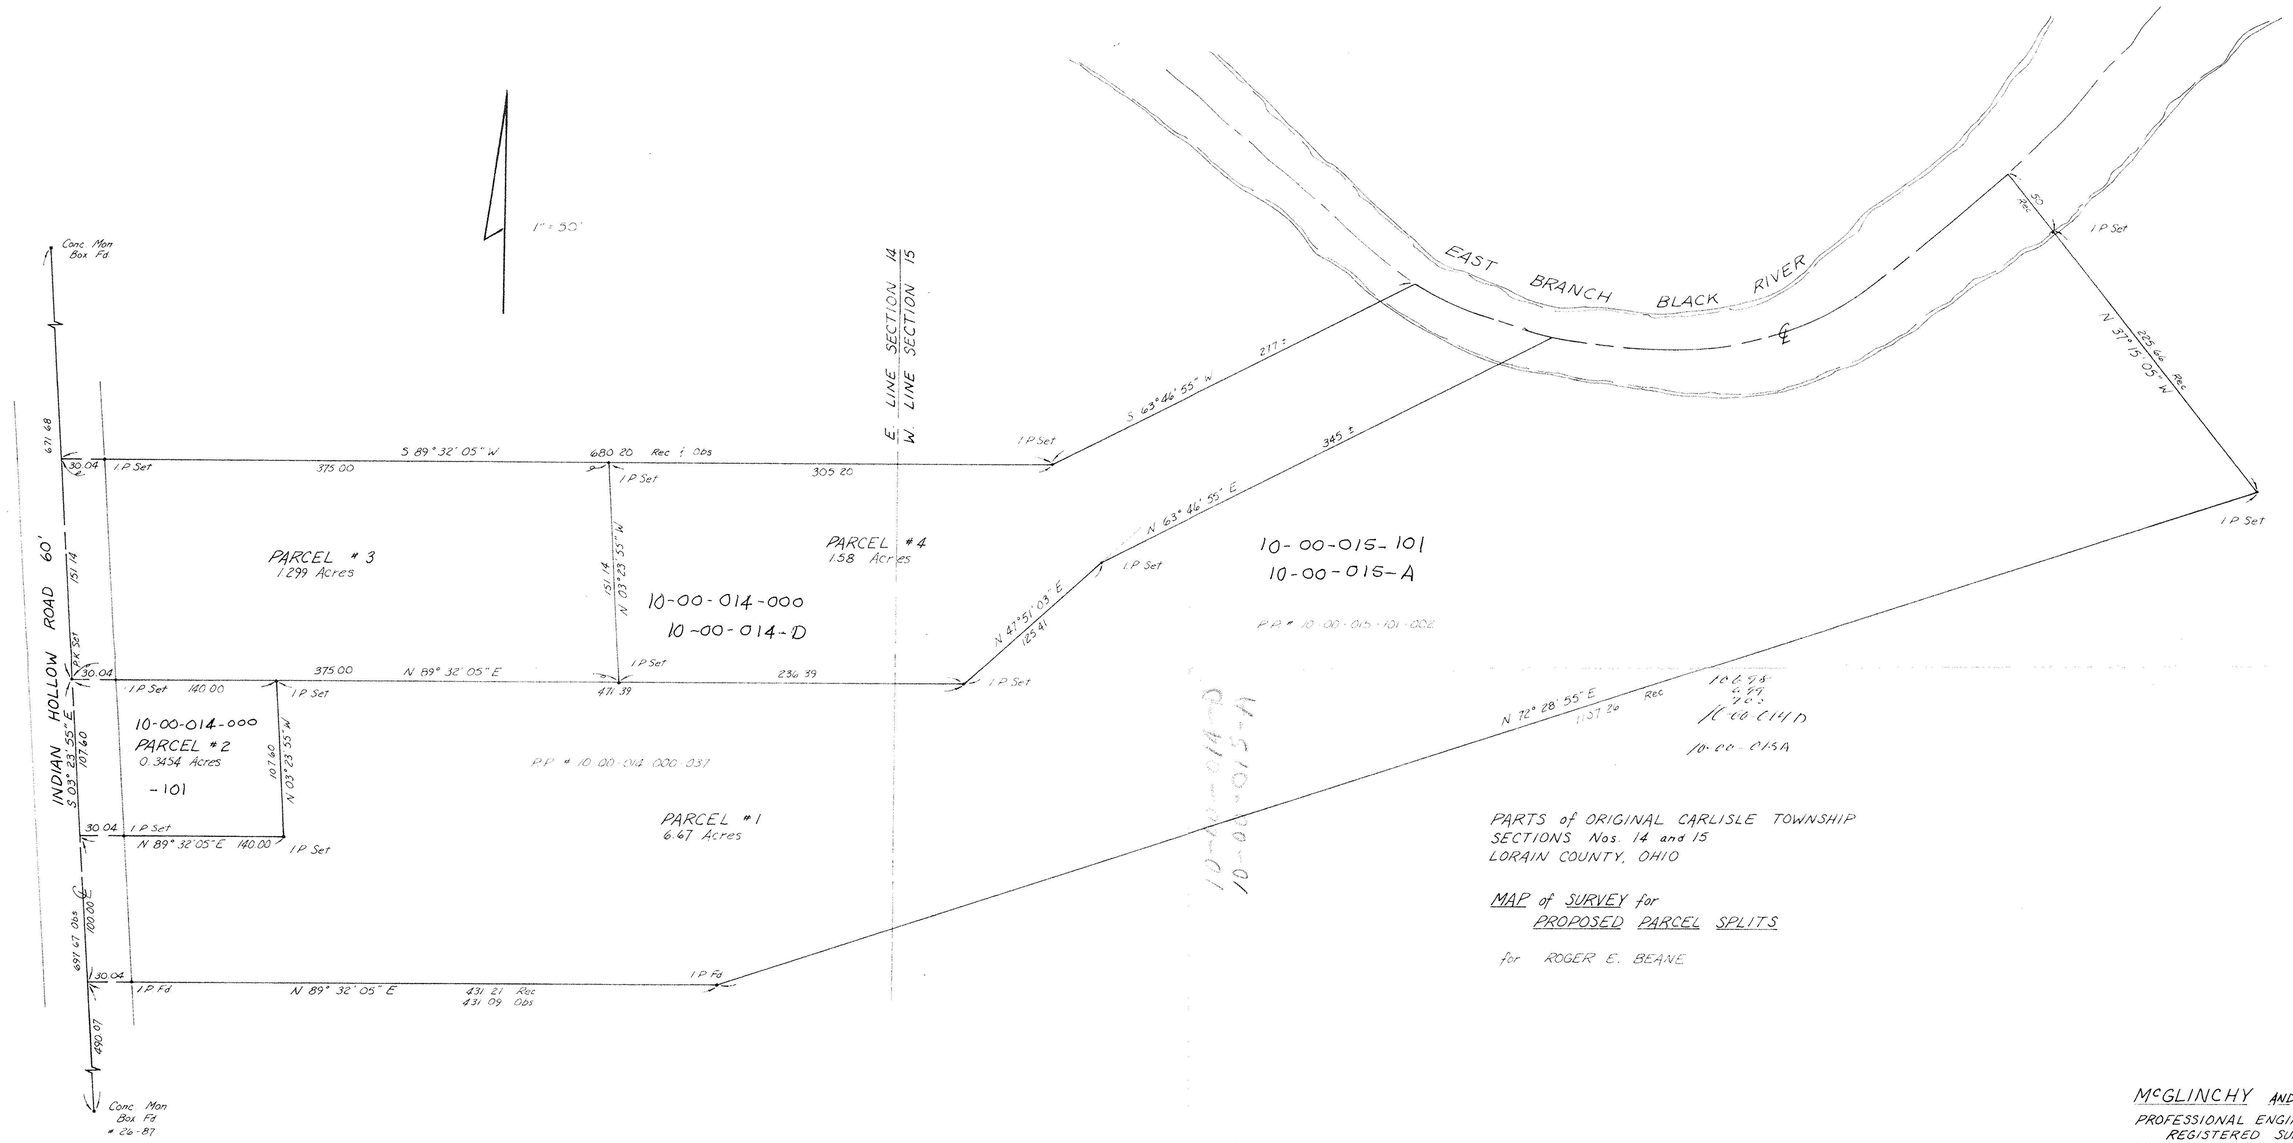

McGLINCHY AND ASSOCIATES
PROFESSIONAL ENGINEERS AND
REGISTERED SURVEYORS
538 WEST BROAD STREET ELYRIA, OHIO
JUNE 28, 1977 # 772137

STATE OF OHIO
LAWRENCE V. McGLINCHY
4970
REGISTERED
SURVEYOR