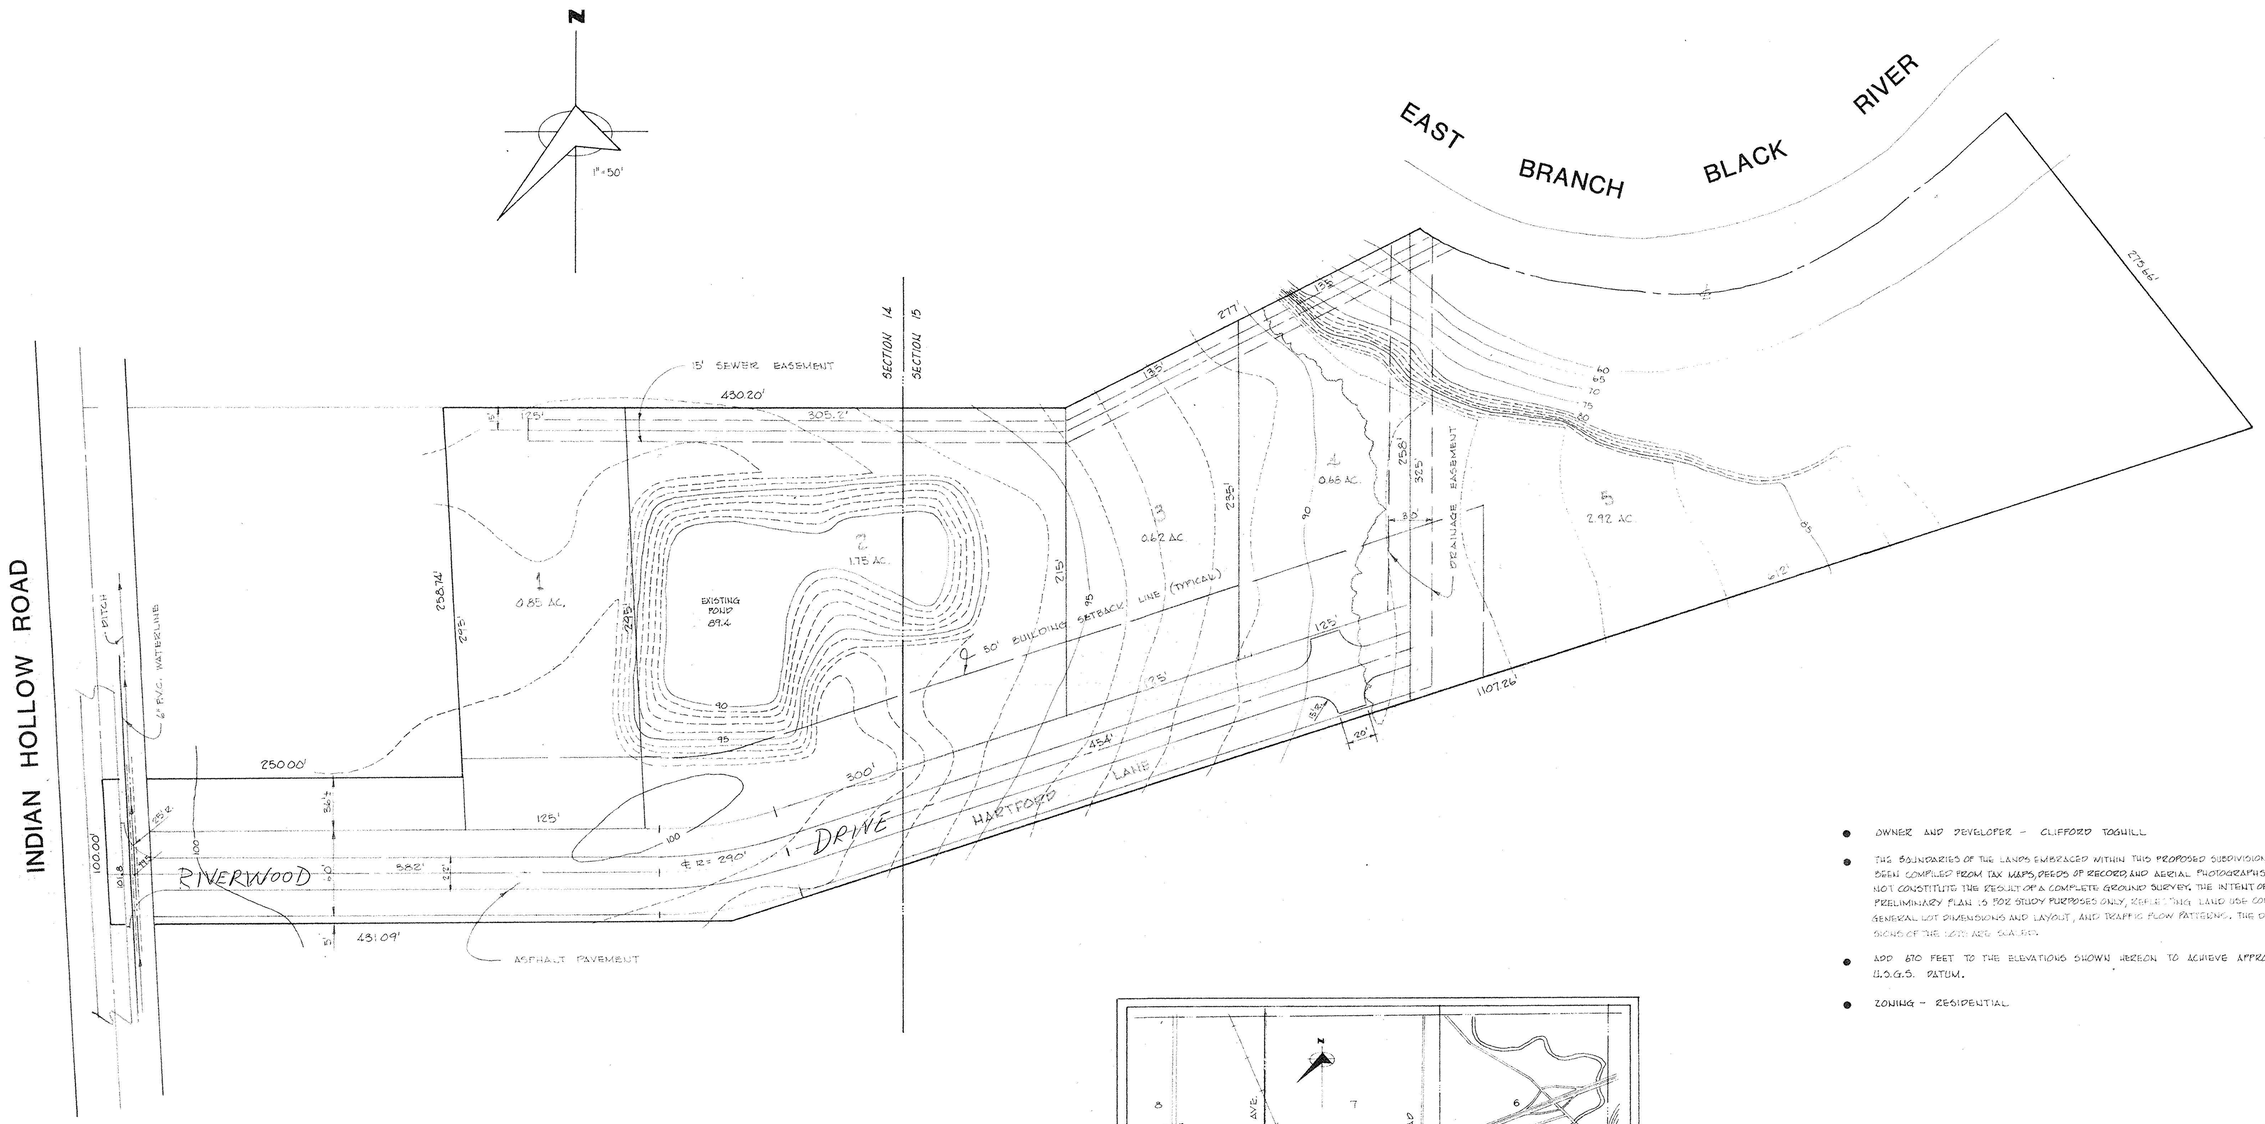

Hartford Glen

PROPOSED SUBDIVISION

- OWNER AND DEVELOPER - CLIFFORD TOGHILL
- THE BOUNDARIES OF THE LANDS EMBRACED WITHIN THIS PROPOSED SUBDIVISION HAVE BEEN COMPILED FROM TAX MAPS, DEEDS OF RECORD AND AERIAL PHOTOGRAPHS AND DO NOT CONSTITUTE THE RESULT OF A COMPLETE GROUND SURVEY. THE INTENT OF THIS PRELIMINARY PLAN IS FOR STUDY PURPOSES ONLY, REPRESENTING LAND USE CONCEPT, GENERAL LOT DIMENSIONS AND LAYOUT, AND TRAFFIC FLOW PATTERNS. THE DIMENSIONS OF THE LOTS ARE SCALED.
- ADD 670 FEET TO THE ELEVATIONS SHOWN HEREON TO ACHIEVE APPROXIMATE U.S.G.S. DATUM.
- ZONING - RESIDENTIAL

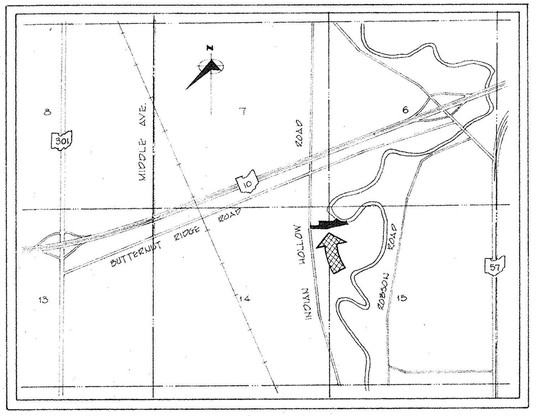

KEY MAP

NO SCALE

USE FOR REFERENCE ONLY

MAP PGS. 10.00.014.D

10.00.015.A

Michael G. Hura and Associates

4560 LIBERTY AVENUE, VERMILION, OHIO

A Division of National Survey Service, Inc.

ENGINEERING SURVEYING IMAGINATION

PREPARED FOR CLIFFORD TOGHILL

PRELIMINARY PLAN

PARTS OF ORIGINAL CARLISLE TOWNSHIP SECTIONS 14 & 15

LORAIN COUNTY, OHIO

DATE NOV. 1979

DRAWN P.A.R.

SCALE 1" = 50'

CHECKED

REFERENCE Nº

REVISION Nº	DATE	DESCRIPTION

DRAWING Nº

SHEET 1 OF 1