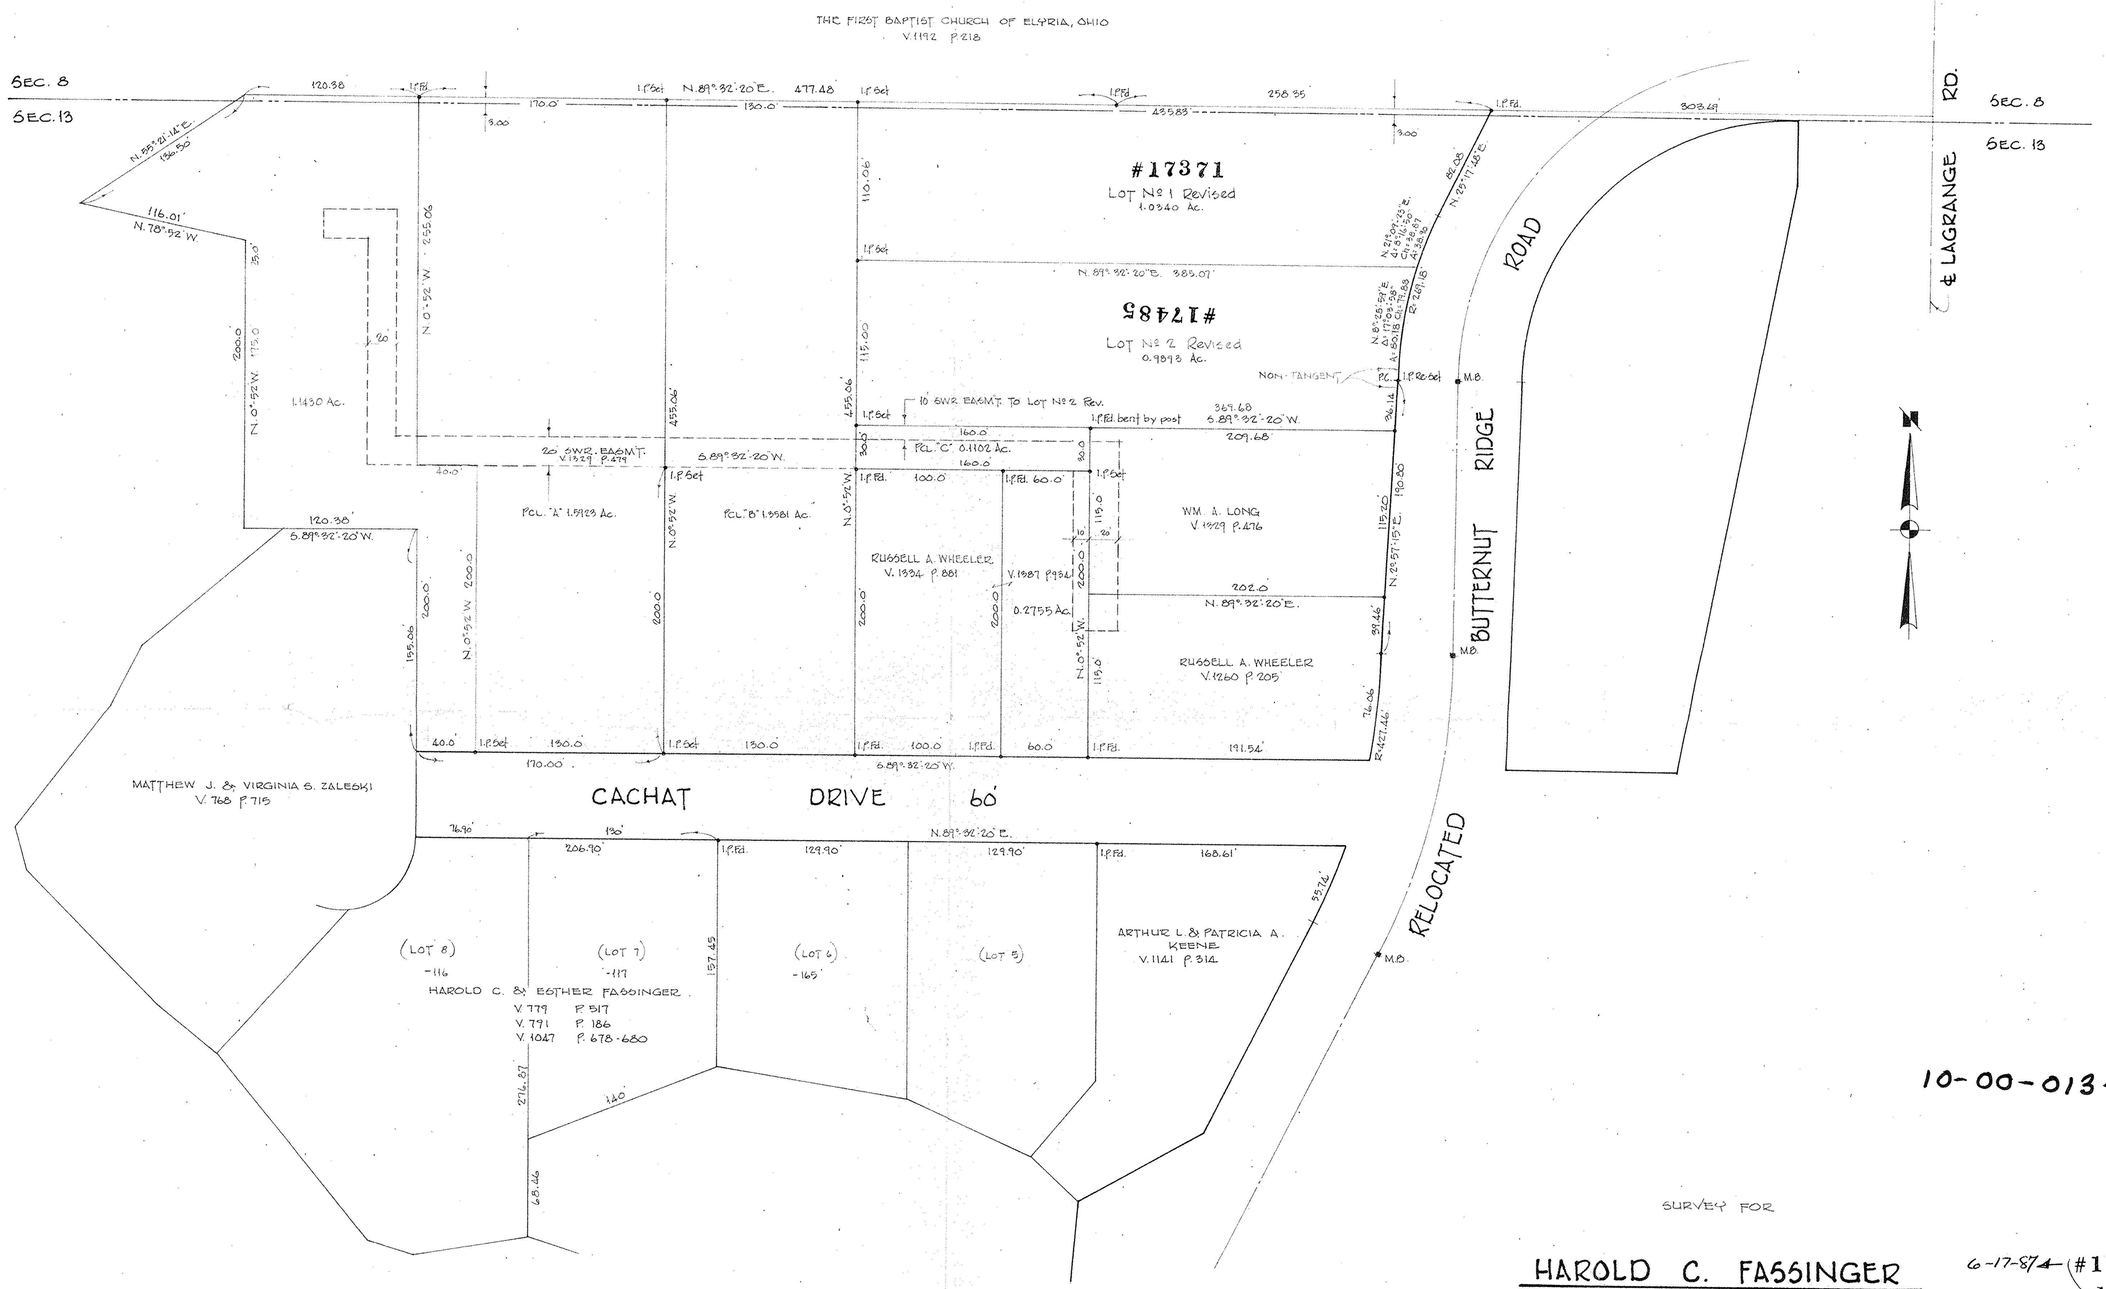

10-00-013-000

SURVEY FOR

HAROLD C. FASSINGER

6-17-87 #17485 #17371

PART OF ORIG. SEC'S. 8 & 13 CARLISLE TOWNSHIP
LORAIN COUNTY OHIO

SCALE 1" = 50 OCT. 1985

LAUNDON • SIMON • CAHL & ASSOC.
ENGINEERS SURVEYORS

Job No. 85-1425

REV. 3-5-87 R.G.S.
REV. 10-30-86 R.G.S.
REV. 12-11-85 R.G.S.

APPROVED
LORAIN CO.
MAP DEPT.
DATE 4-13-87
PAGE 10-00-013 B
BY C. Francis
VOID AFTER 17371

192