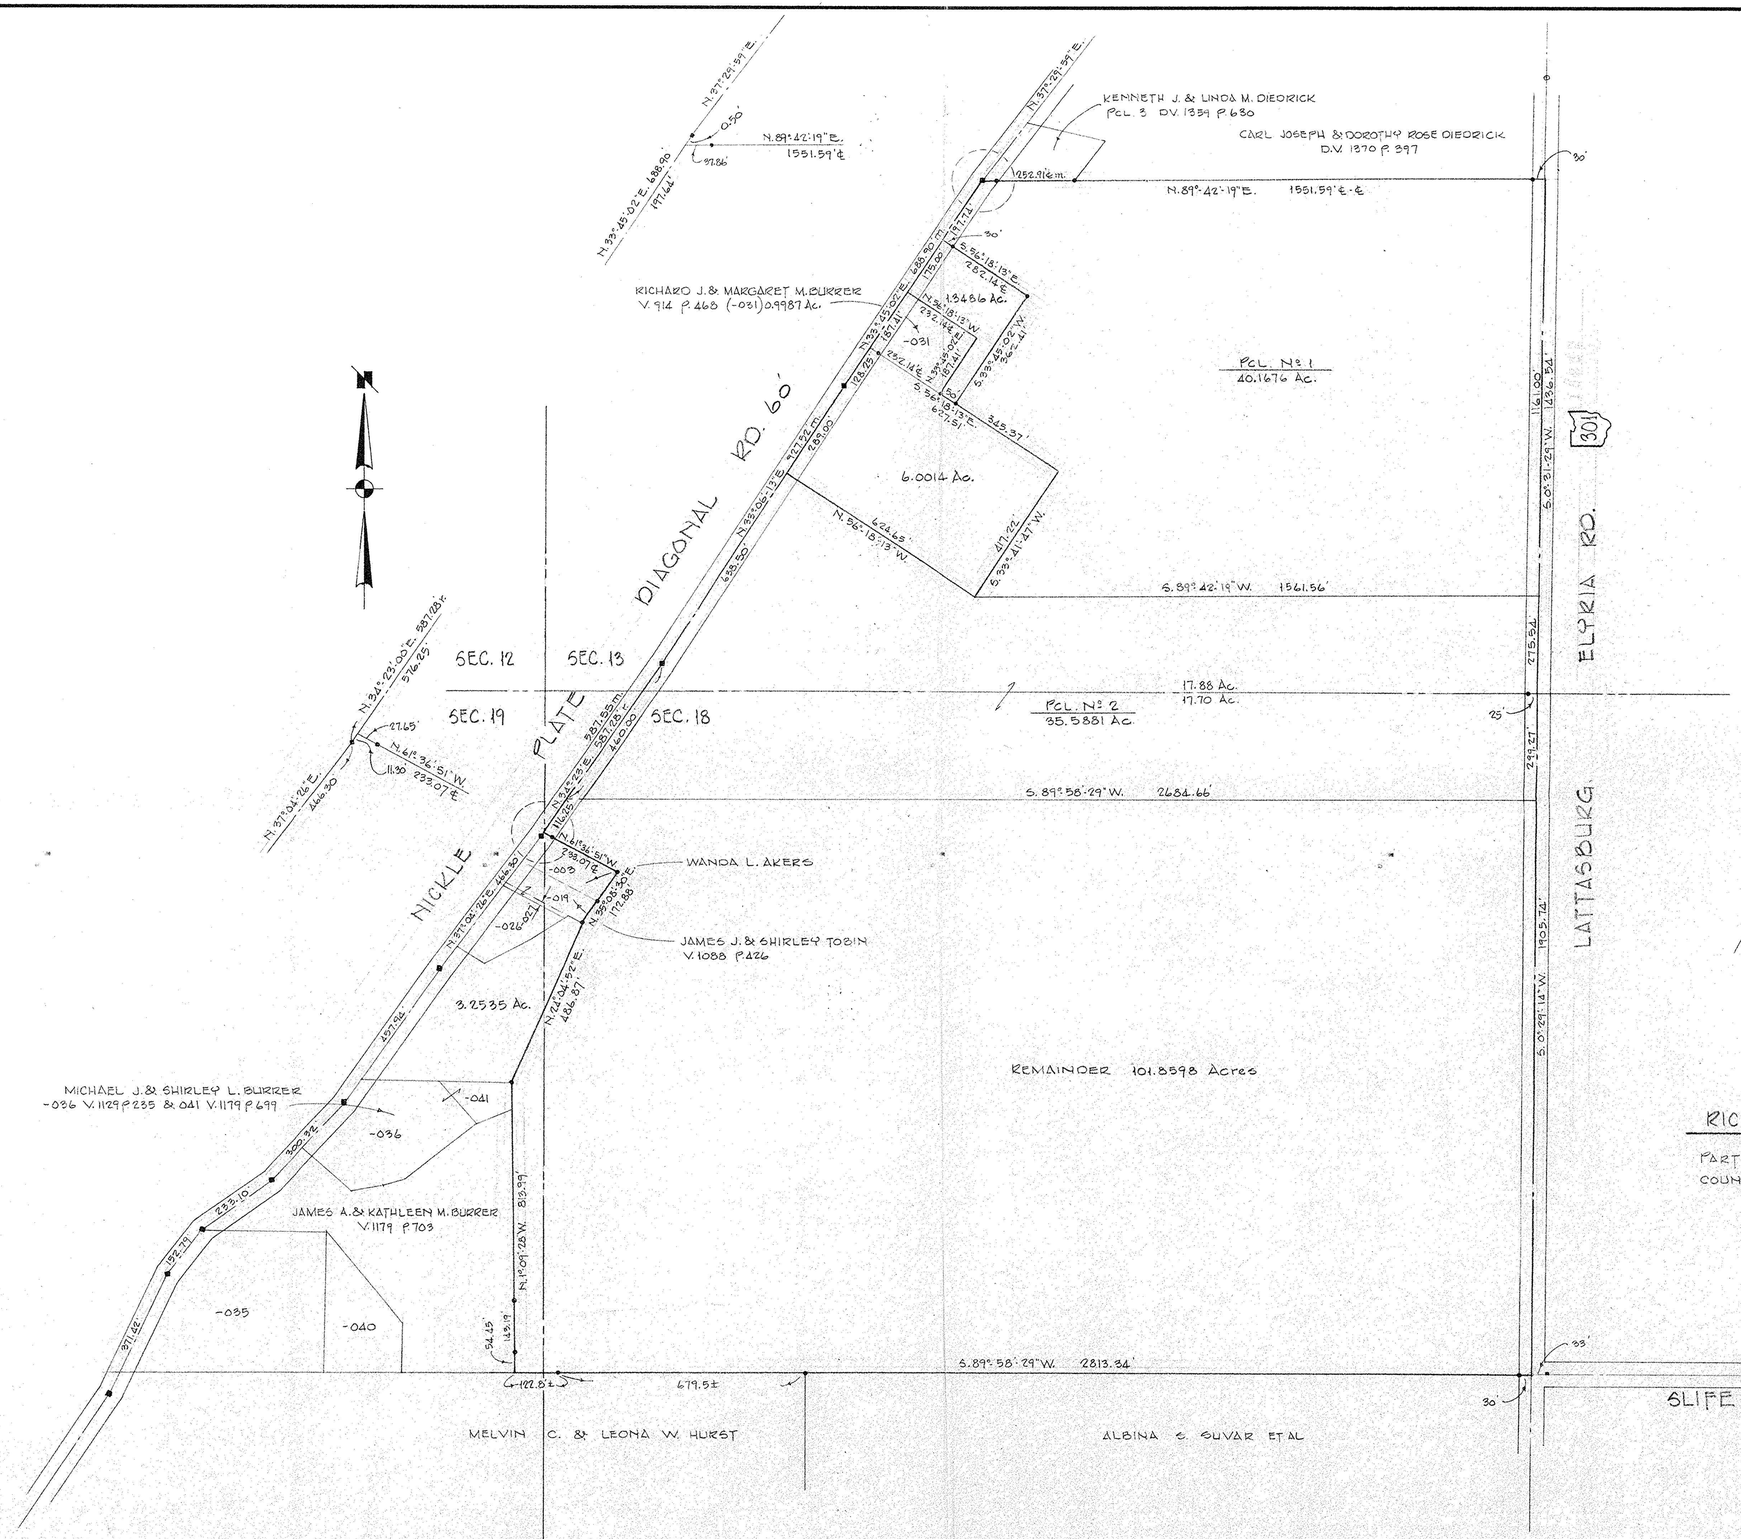

TOTAL ORIGINAL ACREAGE 177.6156 Ac.
- PCL. Nº1 40.1676 Ac.
2-14-91 RMOR. 137.4480 Ac.
- PCL. Nº2 35.5881 Ac.
1-29-92 RMOR. 101.8598 Ac.

DENOTES MON. BOX W/IRON PIN FOUND SET BY CO. ENGRS. DEPT. -USED

DENOTES IRON PIN FOUND or SET

SURVEY FOR

RICHARD J. & MARGARET M. BURRER

PART OF ORIG. SECTIONS 12, 18 & 19 OF CARLISLE TWP.
COUNTY OF LORAIN STATE OF OHIO

SCALE 1" = 200' JAN. 1991

LAUNDON • SIMON • CAHL & ASSOC.
ENGINEERS SURVEYORS
106 MIDDLE AVE. ELYRIA, OHIO 44035

JOB Nº 90-1987

STATE OF OHIO
RODGER G. SIMON
5101
REGISTERED SURVEYOR

#19875

APPROVED
LORAIN CO.
MAP DEPT.
DATE 4/22/92
PAGE 10-0-4
10-00-013-000
BY B. C.E. FRANCIS
VOID AFTER 19875

REV. 1-30-92 PCL. 2 R.G.S.
REV. 2-14-91 PCL. 1 R.G.S.

258