10-00-024-A

LAUNDON • SIMON • CAHL & ASSOC. INC.
CONSULTING ENGINEERS & SURVEYORS
504 MIDDLE AVENUE ELYRIA, OHIO 44035

SURVEY FOR

BANKS MANUFACTURING CO.

Orig. Lot	City of	Date 3-29-84 Scale 1"=150'
Orig. Sec 24	Village of	Dwn. by R.G.S. Chkd. by
Tract	County of LORAIN	Job No. 84-1269 F.B.
Township of CARLISLE	State of OHIO	Printed

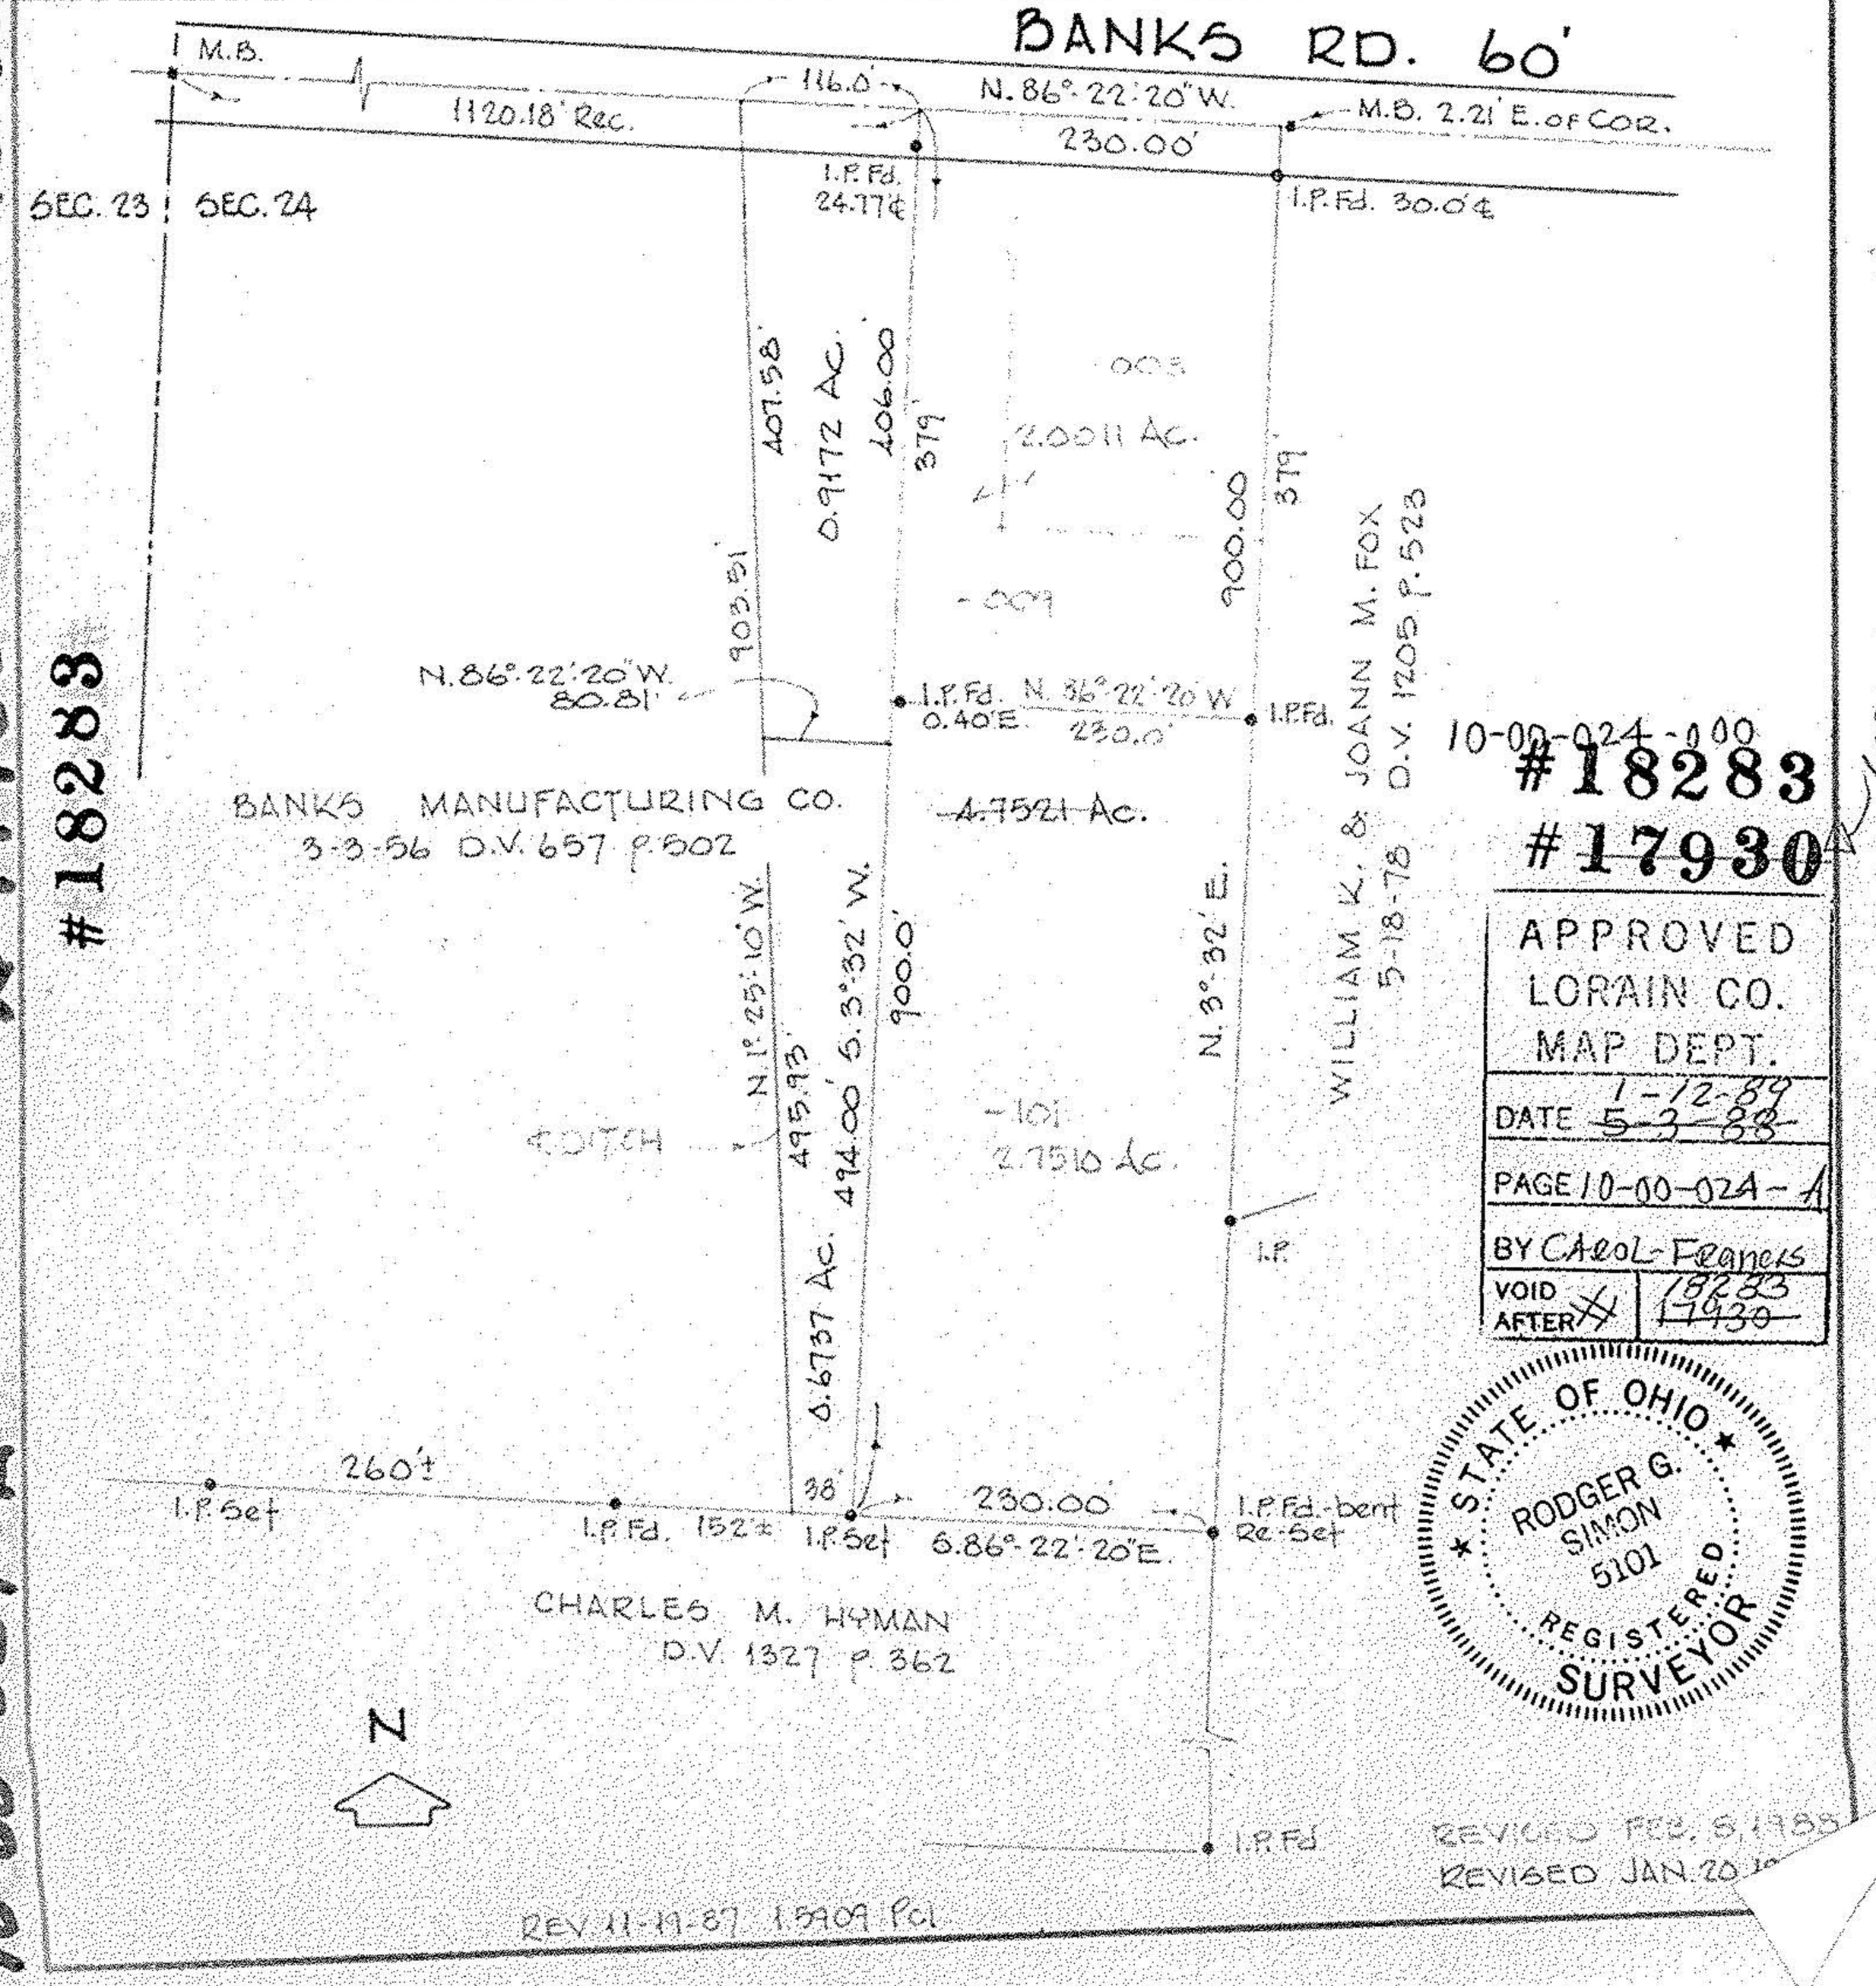

10-00-024-000
#18283
#17930

APPROVED
LORAIN CO.
MAP DEPT.
DATE ~~5-3-88~~ 1-12-89
PAGE 10-00-024-A
BY Carol Frances
VOID AFTER ~~#~~ 18283 ~~17930~~

STATE OF OHIO
RODGER G. SIMON 5101
REGISTERED SURVEYOR

~~#17930~~ VOIDED
#18283
10-00-024-A