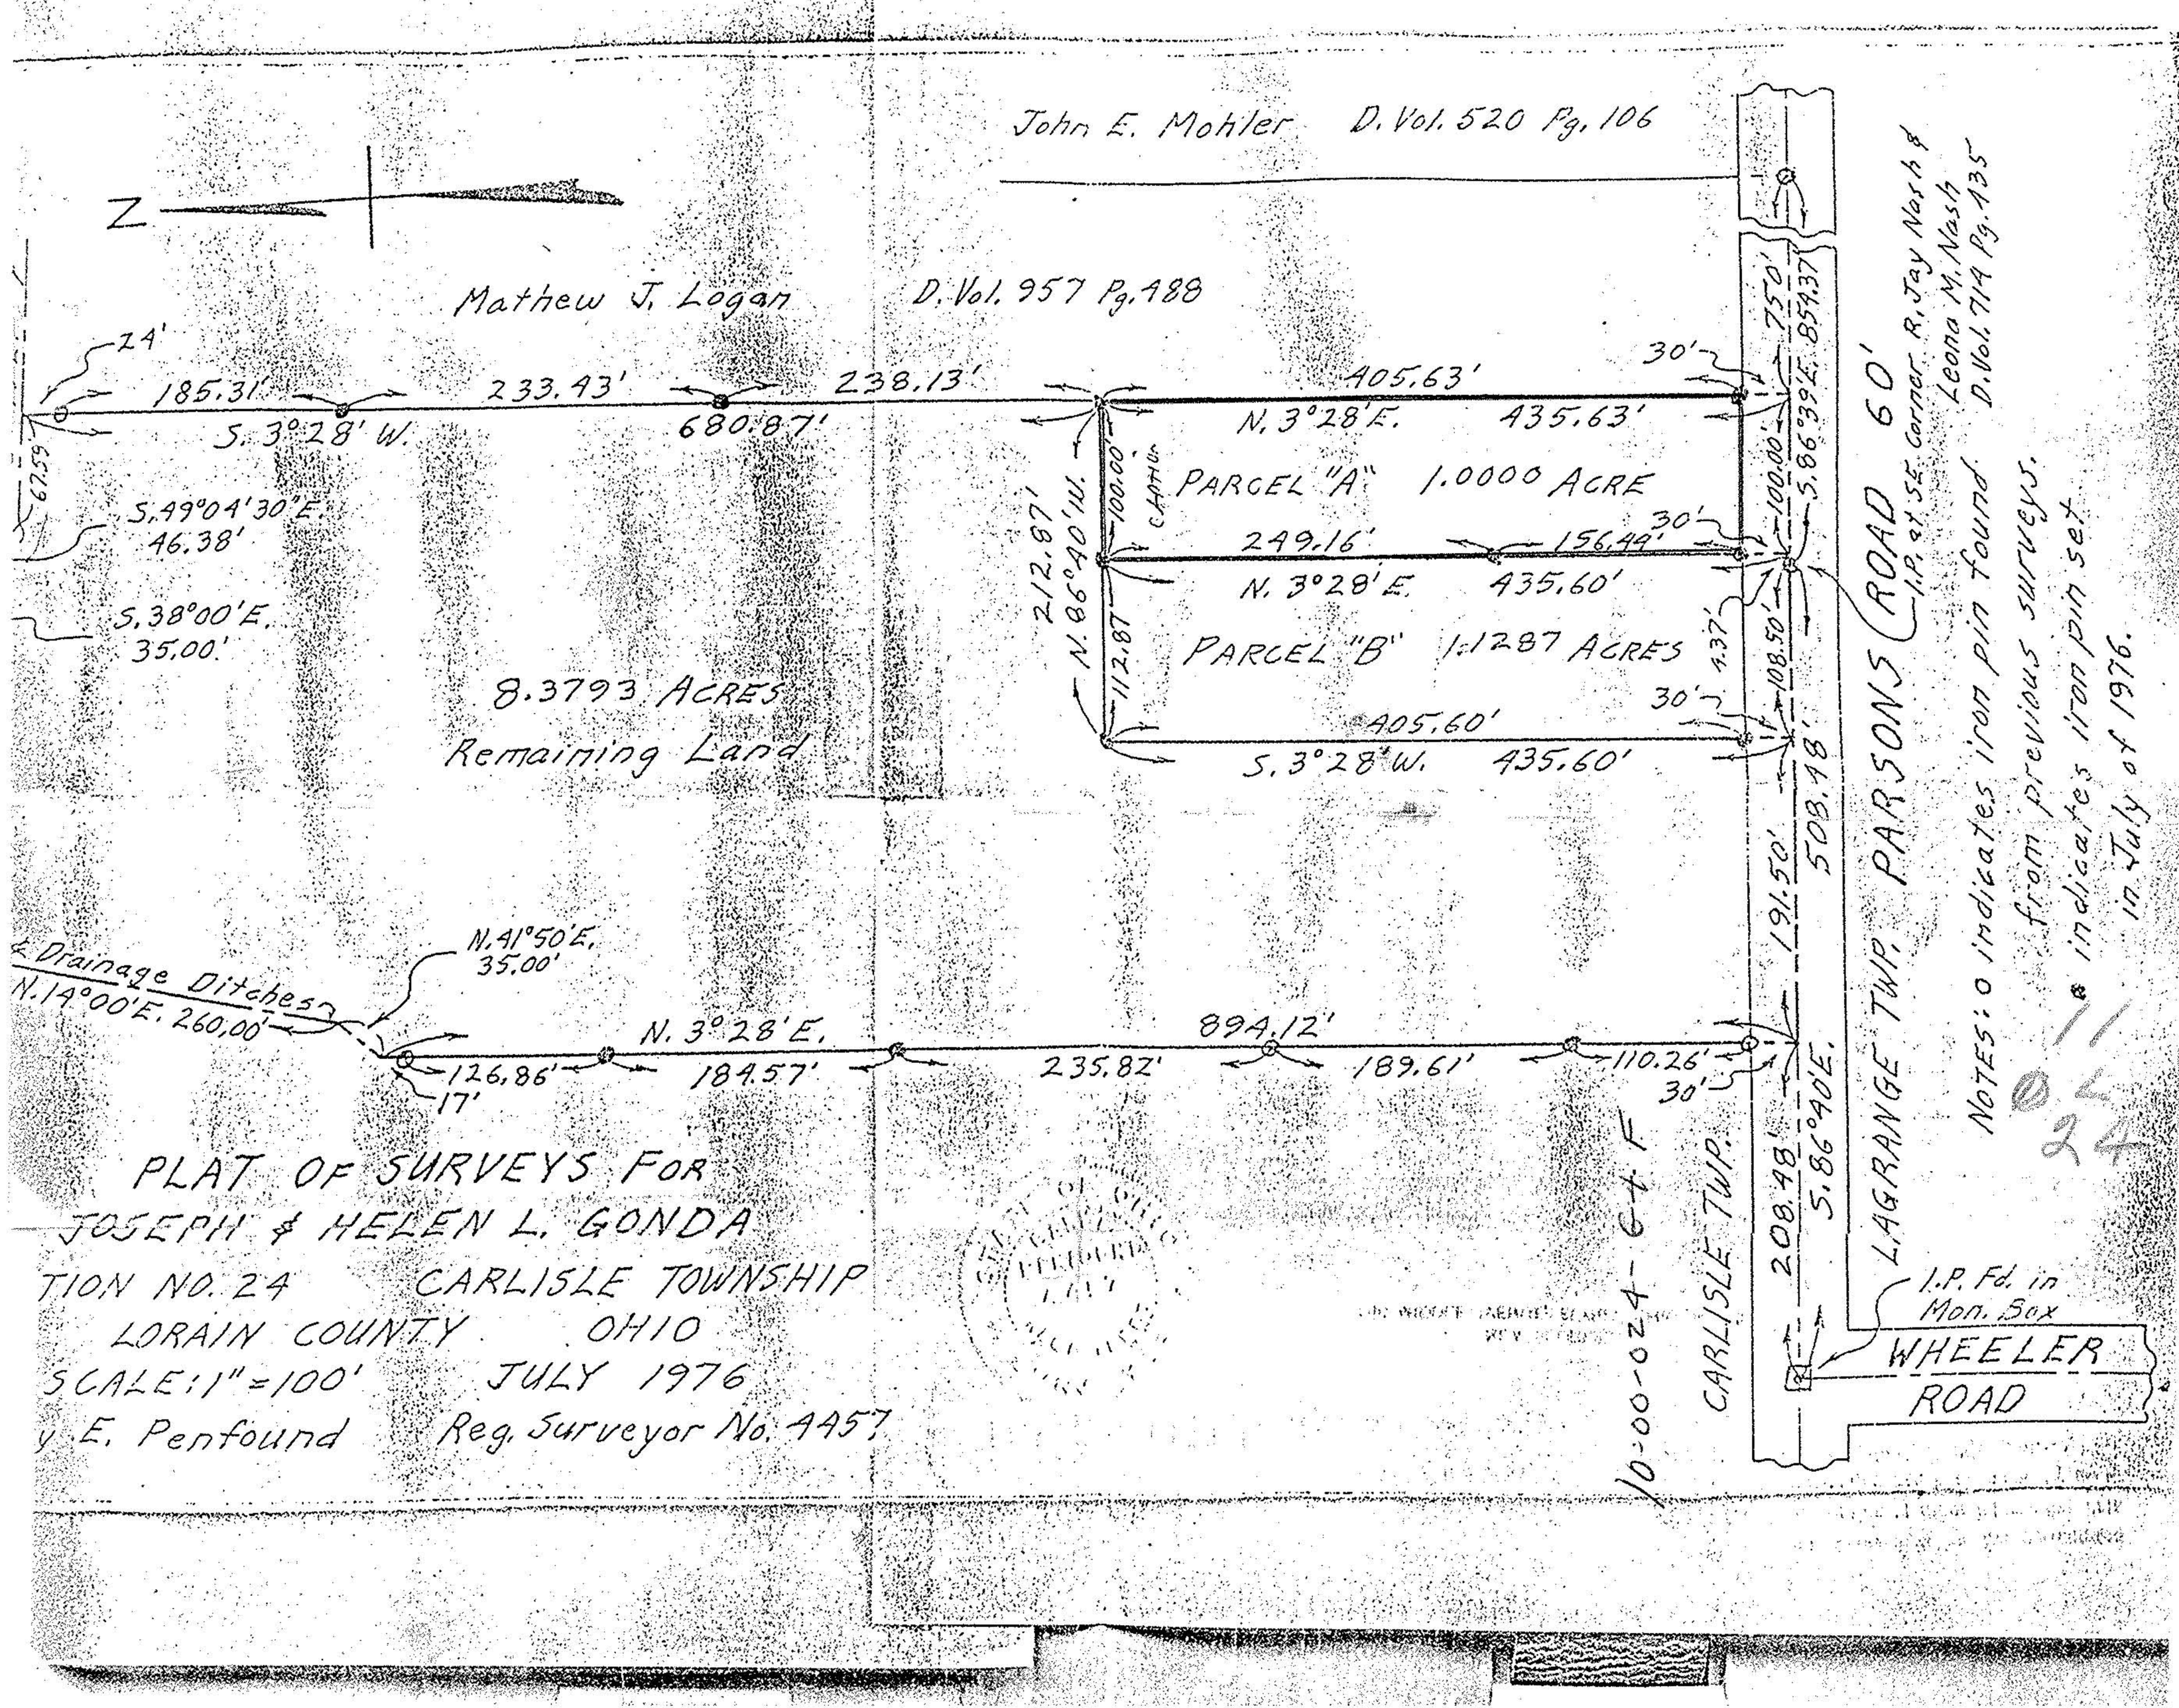

John E. Mohler D. Vol. 520 Pg. 106
Mathew J. Logan D. Vol. 957 Pg. 488
Z
24'
185.31'
233.43'
238.13'
405.63'
30'
750'
854.37'
S. 3°28' W.
680.87'
N. 3°28' E.
435.63'
67.59'
S. 49°04'30" E.
46.38'
PARCEL "A" 1.0000 ACRE
100.00'
212.87'
N. 86°40' W.
249.16'
156.49'
30'
100.00'
S. 86°39' E.
N. 3°28' E.
435.60'
S. 38°00' E.
35.00'
112.87'
PARCEL "B" 1.1287 ACRES
4.37'
108.50'
8.3793 ACRES
Remaining Land
405.60'
30'
S. 3°28' W.
435.60'
508.48'
191.50'
N. 41°50' E.
35.00'
Drainage Ditches
N. 14°00' E. 260.00'
N. 3°28' E.
894.12'
126.86'
184.57'
235.82'
189.61'
110.26'
17'
30'
208.48'
S. 86°40' E.
10-00-024-64 F
CARLISLE TWP.
LAGRANGE TWP.
PARSONS ROAD 60'
I.P. at SE. Corner R. Jay Nash & Leona M. Nash D. Vol. 714 Pg. 435
NOTES: o indicates iron pin found from previous surveys.
• indicates iron pin set in July of 1976.
I.P. Fd. in Mon. Box
WHEELER ROAD
PLAT OF SURVEYS FOR
JOSEPH & HELEN L. GONDA
TION NO. 24 CARLISLE TOWNSHIP
LORAIN COUNTY OHIO
SCALE: 1" = 100' JULY 1976
y E. Penfound Reg. Surveyor No. 4457