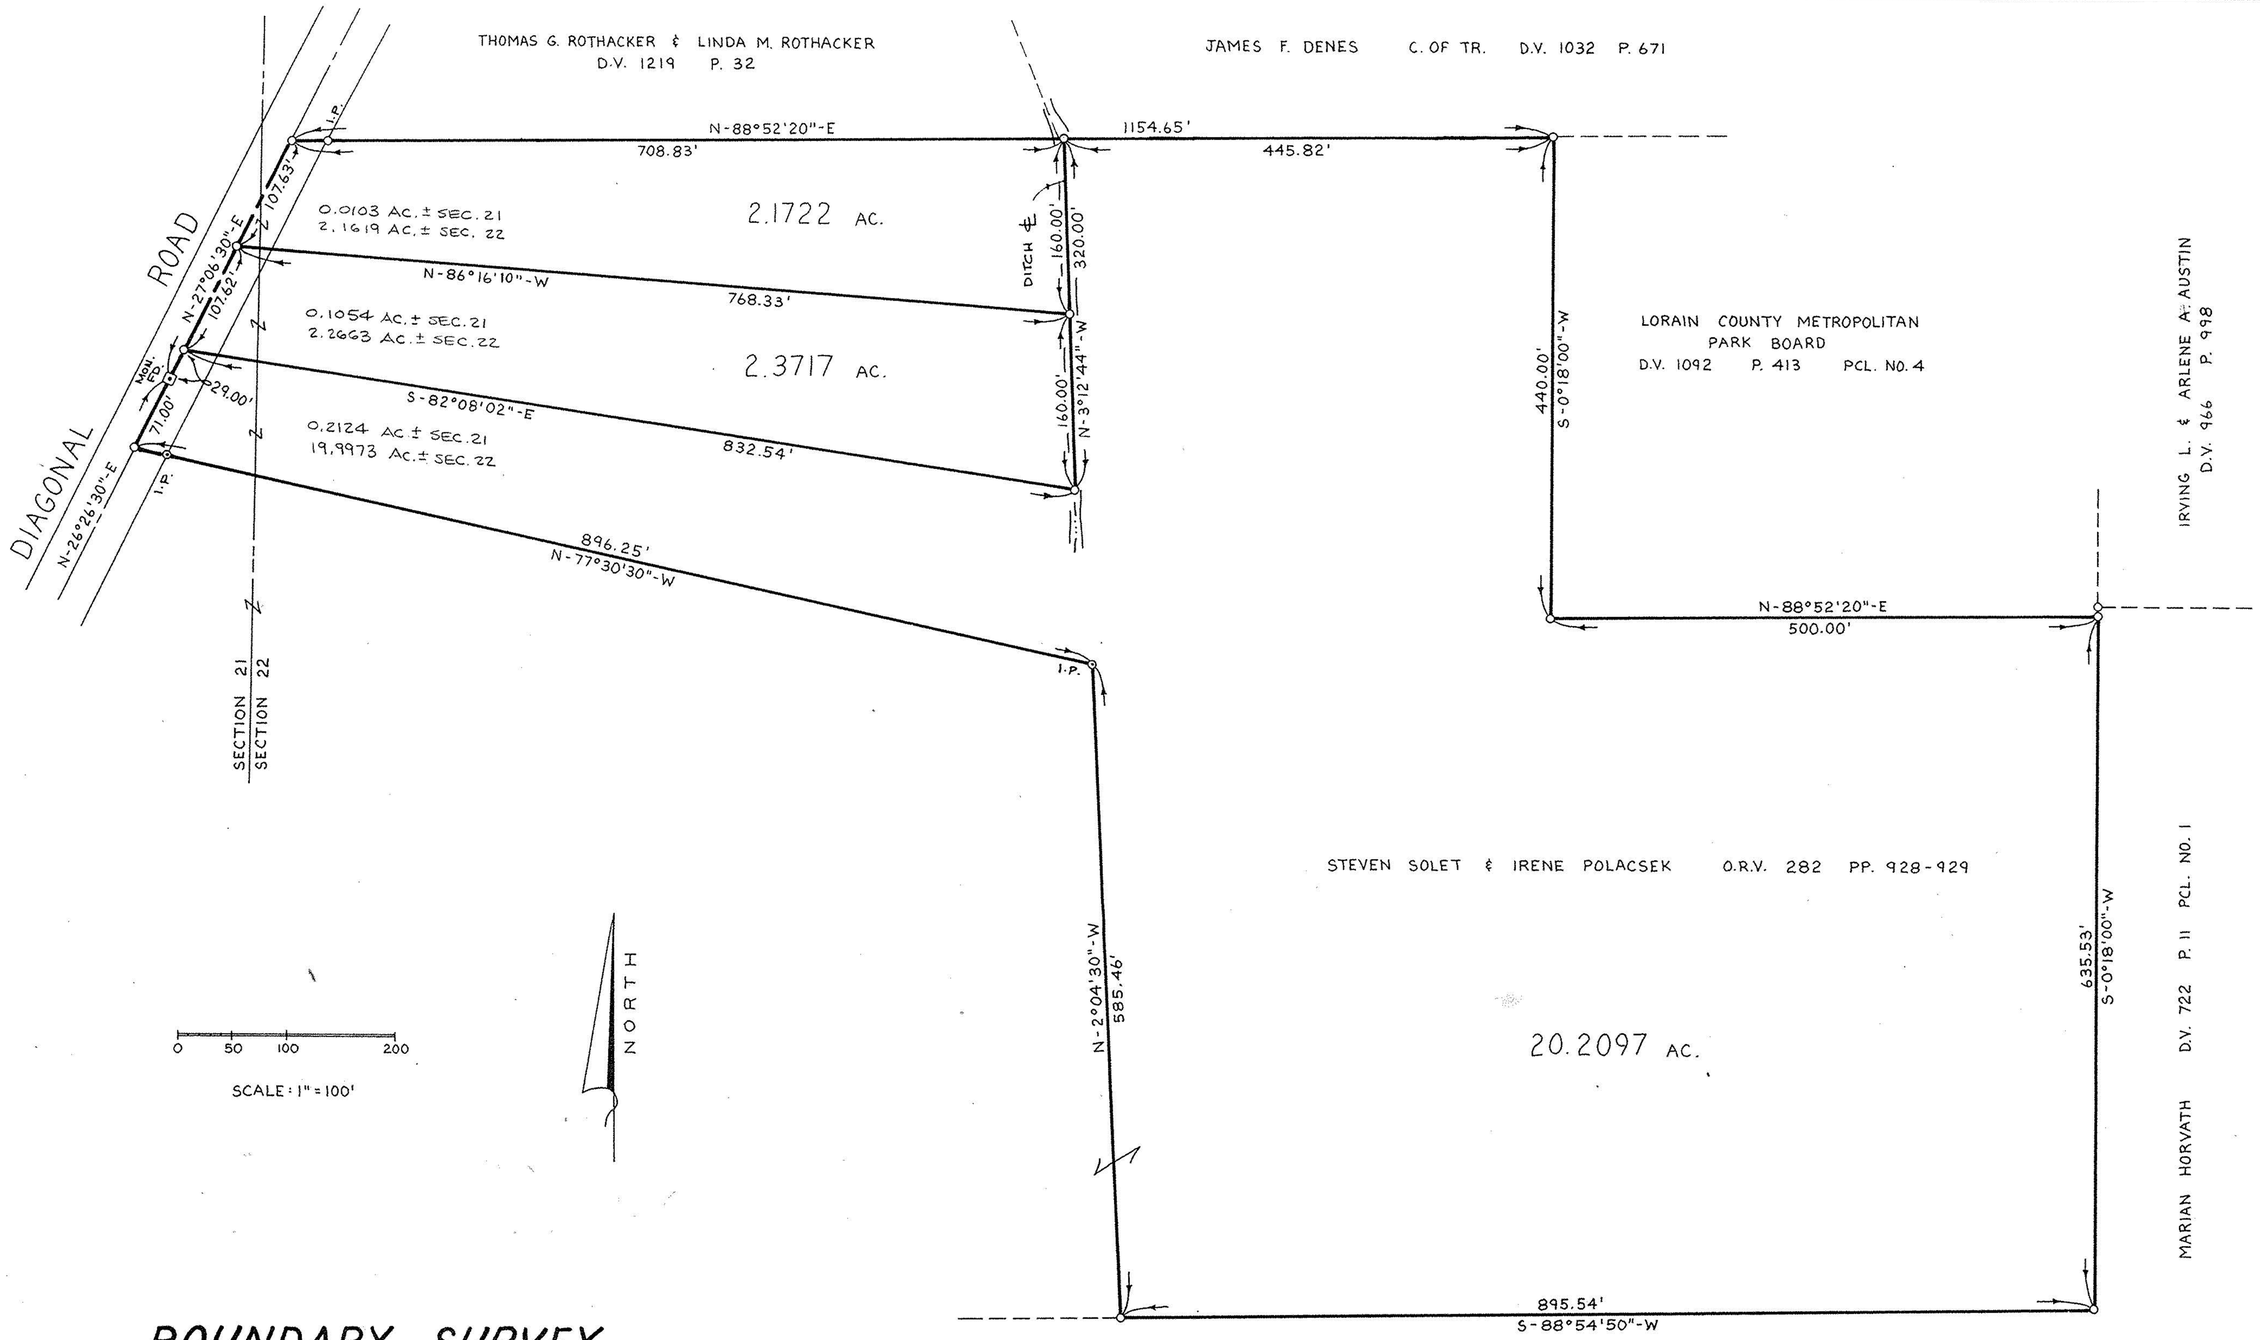

BOUNDARY SURVEY

PART OF

CARLISLE TOWNSHIP SECTIONS 21 & 22

TOWNSHIP OF CARLISLE · COUNTY OF LORAIN

STATE OF OHIO

PREPARED BY:

KS ASSOCIATES INC.

ENGINEERS ~ SURVEYORS

David L. Elwell

DAVID L. ELWELL REG. SURV. NO. 6333

STATE OF OHIO
DAVID L. ELWELL
6333
REGISTERED SURVEYOR

#18972

APPROVED
LORAIN CO.
MAP DEPT.
DATE 6-5-90
PAGE 10-00-022-A
BY CAROLYN FRANCIS
VOID AFTER # 18972

10-00-022-000 -

90-188