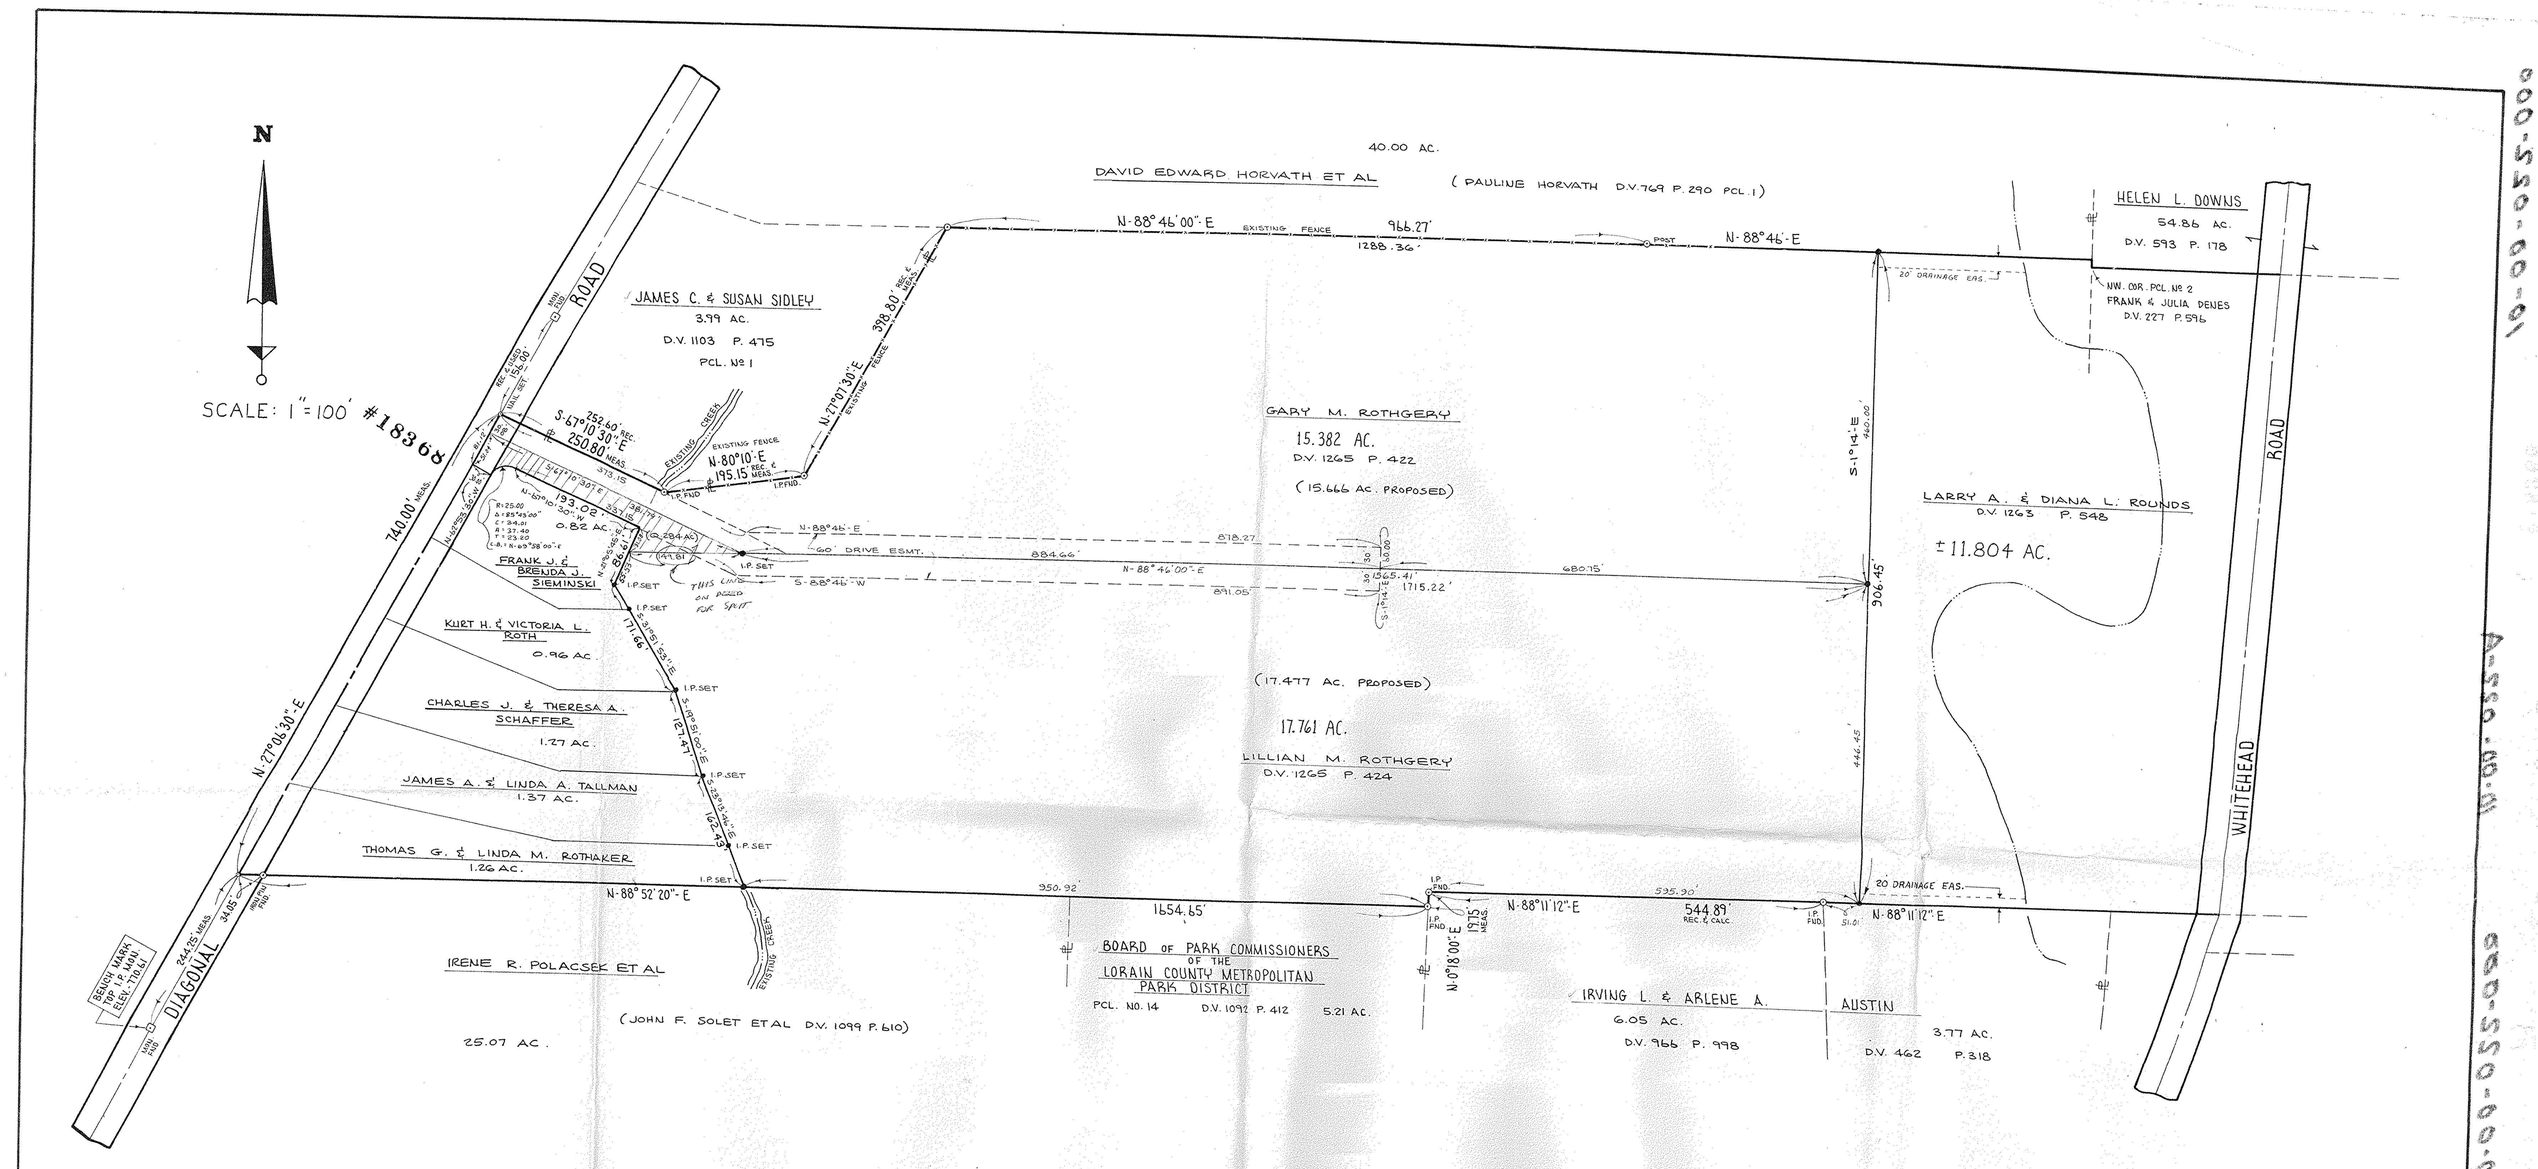

SURVEY MAP

PART OF CARLISLE TOWNSHIP SECTION Nº 22

TOWNSHIP OF CARLISLE COUNTY OF LORAIN STATE OF OHIO

SCALE: 1" = 100' 6-27-80

REVISED 7-14-80 : DRIVE ESMT.
REVISED 10-19-88 : PROPERTY LINE

PREPARED BY

KLEINOEDER-SCHMIDT & ASSOC.

CONSULTING ENGINEERS & SURVEYORS

PROPOSED PCLS.: 15.666 AC. & 17.477 AC.
PREPARED BY:
KS ASSOC. INC.
11-23-88

David L. Elwell
REG. SURV. NO 6333

STATE OF OHIO
DAVID L. ELWELL
6333
REGISTERED
SURVEYOR

#18368
APPROVED
LORAIN CO.
MAP DEPT.
DATE 3-31-89
BY Carl Sauer
VOID
METER #18368

88-550-00-01
(77-375 KMS)

A-550-00-01

10-00-050-00-01