10-00-020-E

10-00-020-102-~~065~~

12221

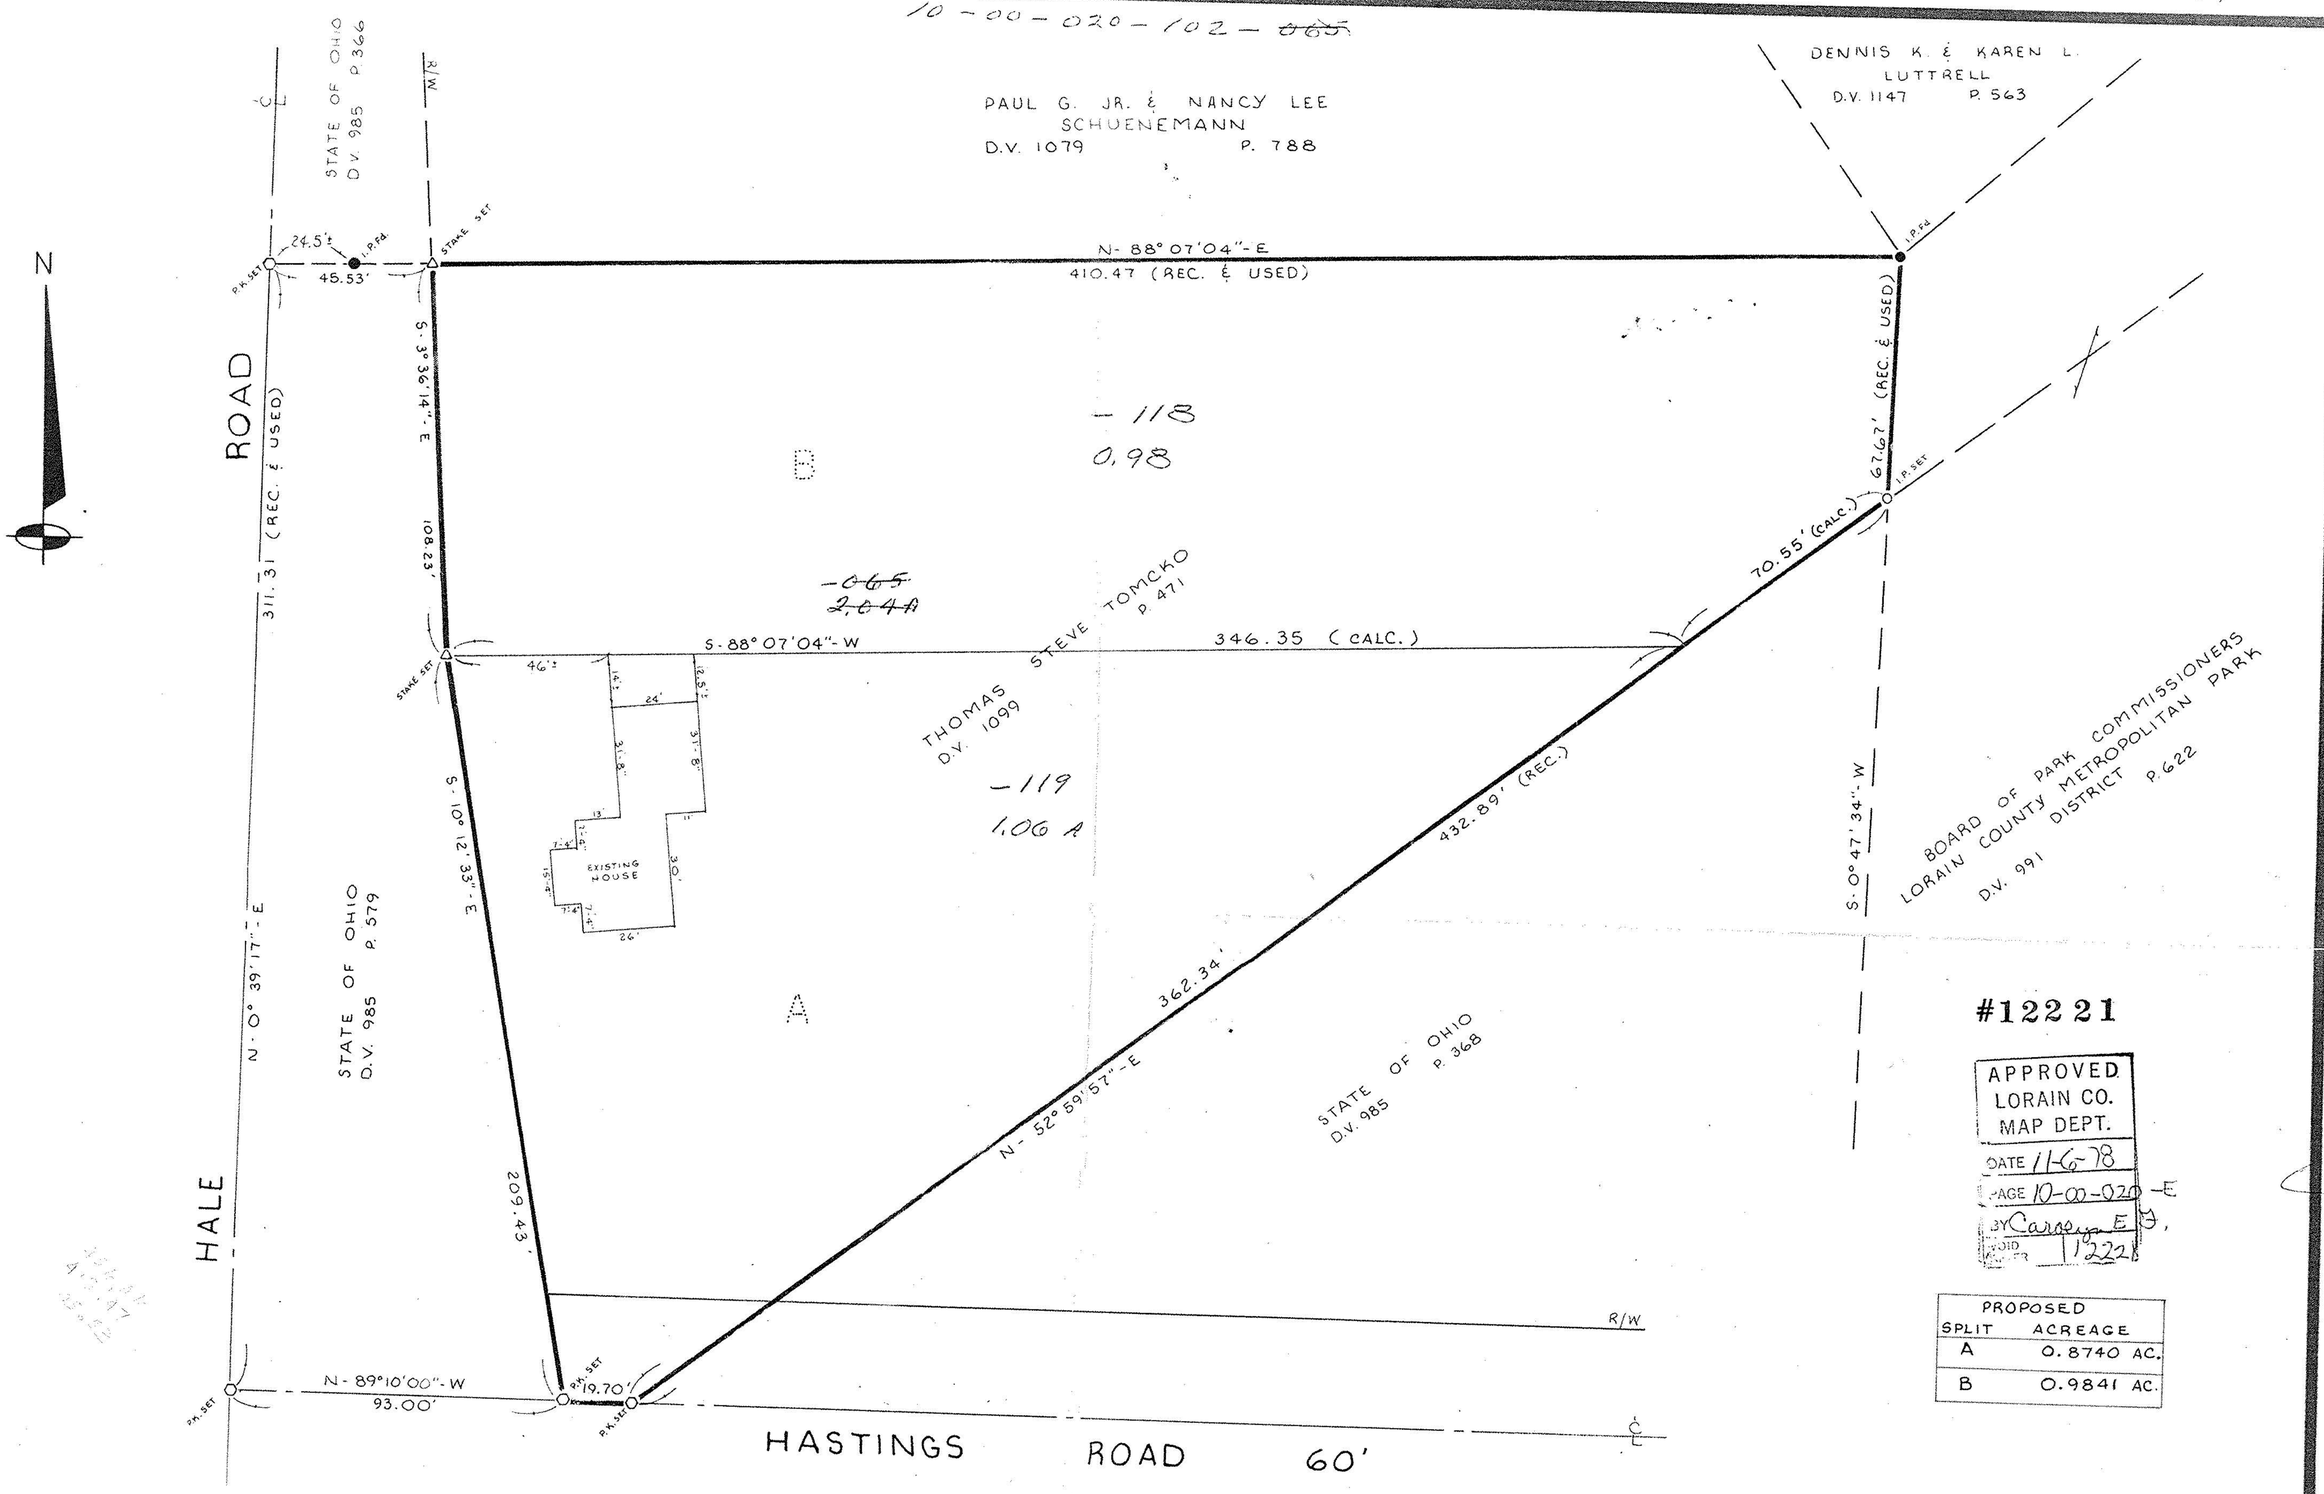

#12221

APPROVED
LORAIN CO.
MAP DEPT.
DATE 11-6-78
PAGE 10-00-020-E
BY Carolyn E
VOID
TRANSFER 12221

PROPOSED SPLIT	ACREAGE
A	0.8740 AC.
B	0.9841 AC.

PROJECT

SURVEY MAP

PART OF

ORIGINAL CARLISLE TOWNSHIP LOT NO. 20
COUNTY OF LORAIN STATE OF OHIO

Prepared for:

TOM PFEIFER

Rev.

Drawn by: P. M.

Checked by:

App. by:

Scale: 1" = 30'

Date: 4-7-78

KLEINOEDER-SCHMIDT and ASSOCIATES

ENGINEERS — SURVEYORS — CONSULTANTS in LAND PLANNING

ELYRIA - NORWALK - MEDINA OHIO

REFERENCES

SHEET NO. ____ of ____

JOB NO. 78-60'