CALC. NAH BY DATE: 4/90	LORAIN COUNTY LOR 20-10.46	OHIO	26 / 28
CHKD. A.r.s. BY DATE: 4-90		FHWA REGION 5	1 / 3

DETAIL PLAN & SUMMARY

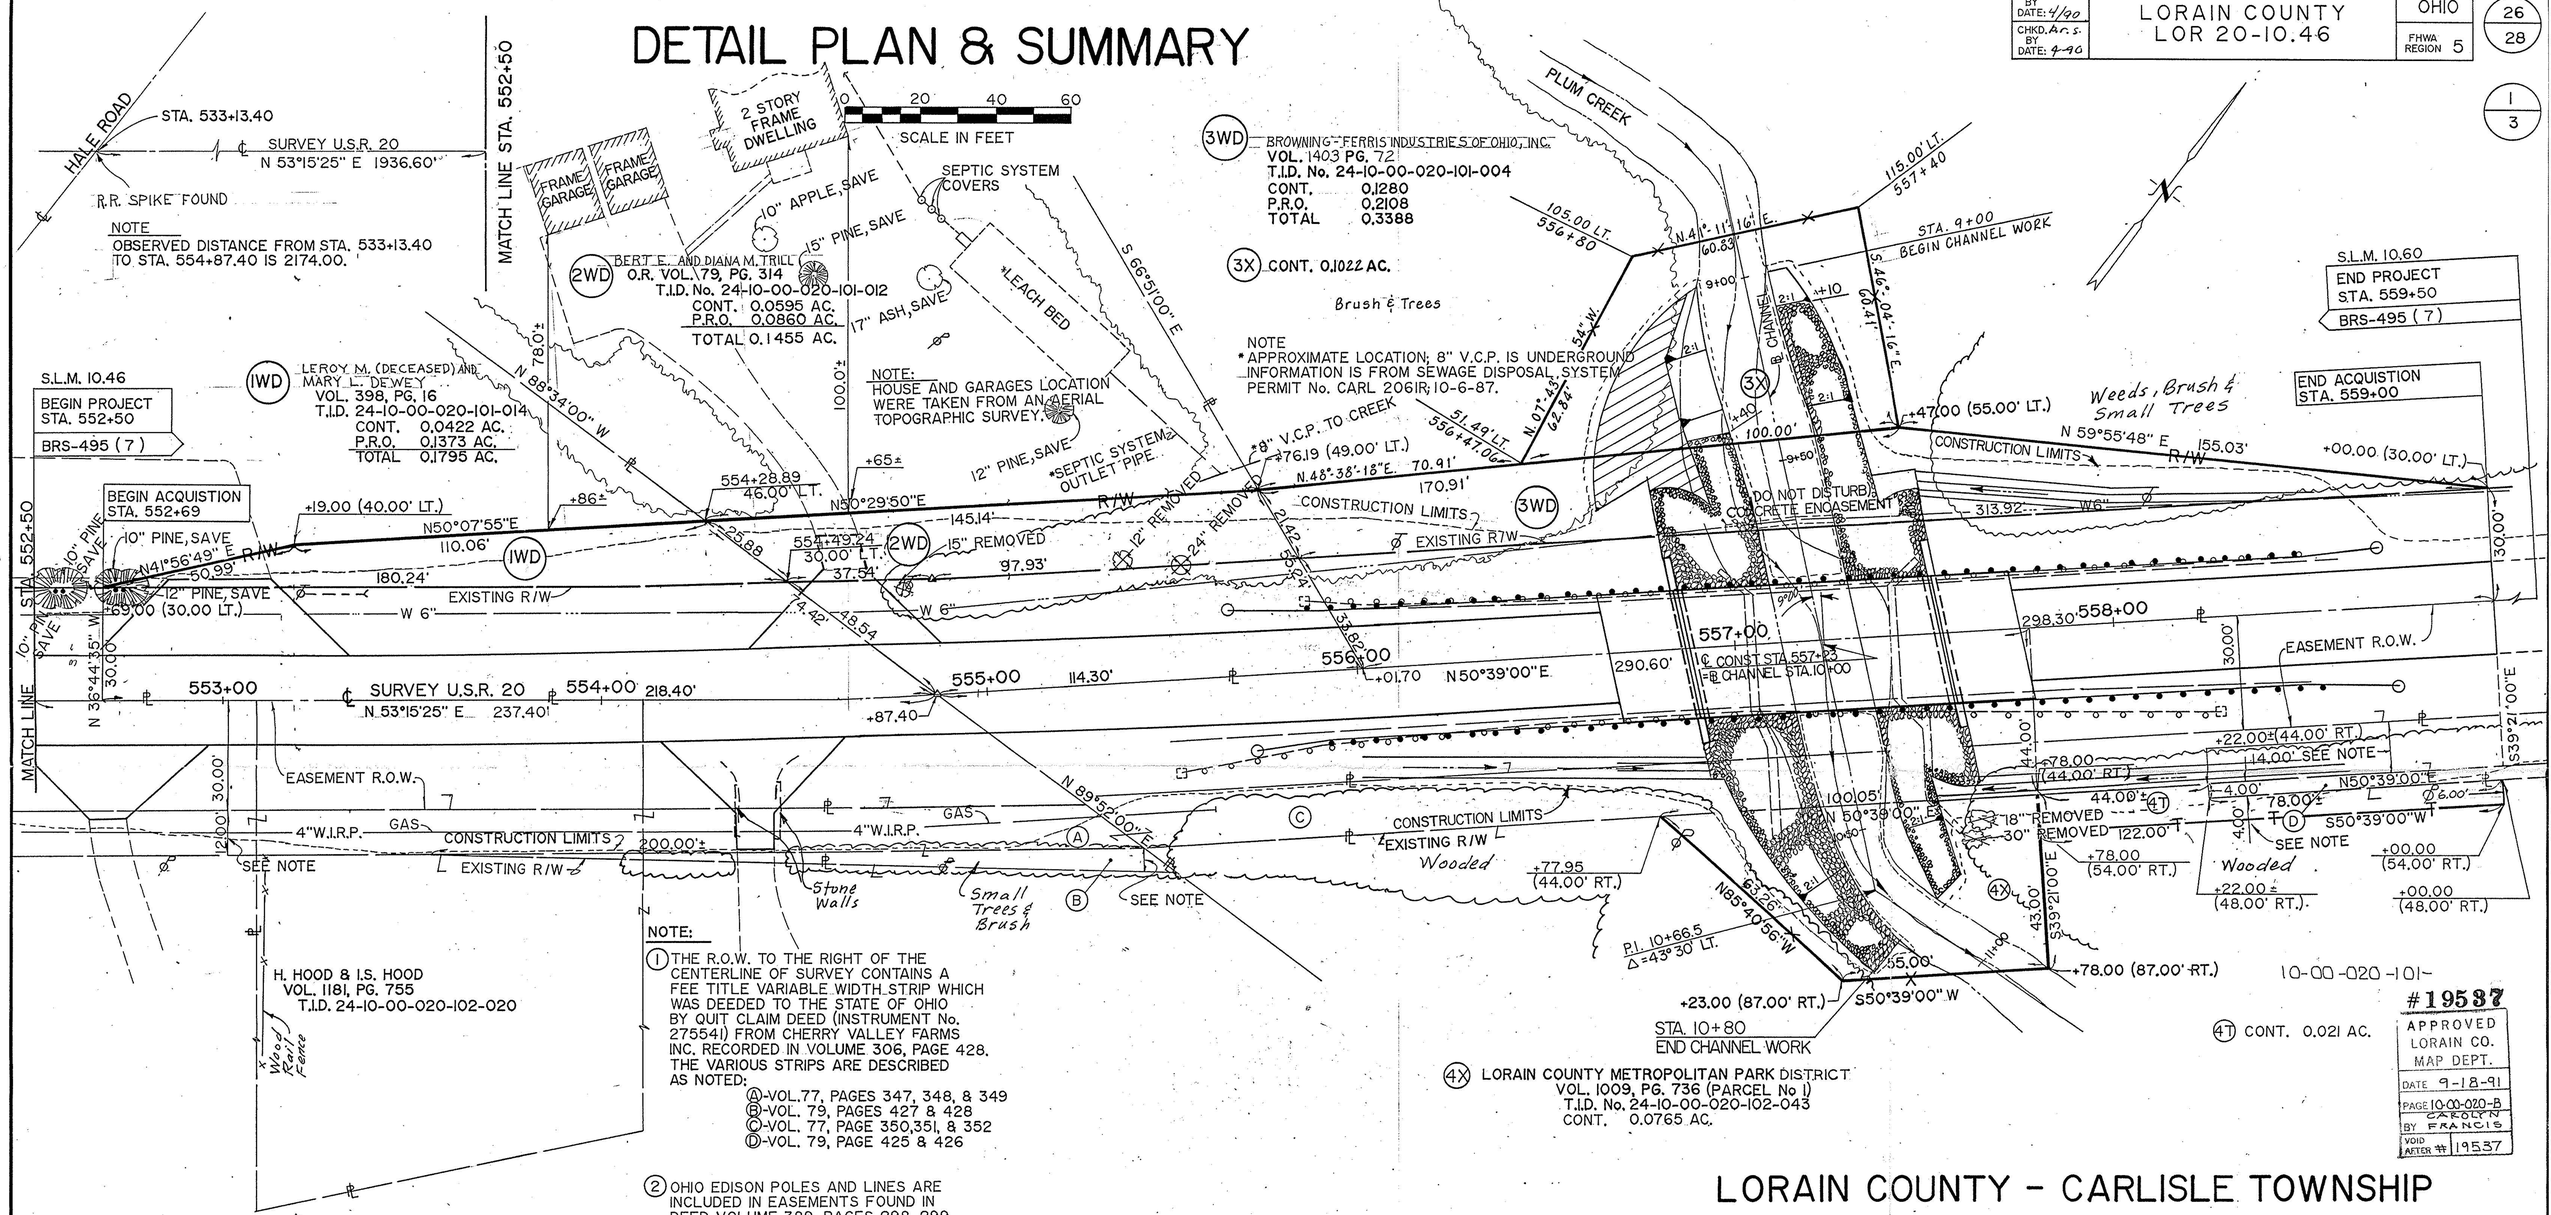

NOTE:

1. THE R.O.W. TO THE RIGHT OF THE CENTERLINE OF SURVEY CONTAINS A FEE TITLE VARIABLE WIDTH STRIP WHICH WAS DEEDED TO THE STATE OF OHIO BY QUIT CLAIM DEED (INSTRUMENT No. 275541) FROM CHERRY VALLEY FARMS INC. RECORDED IN VOLUME 306, PAGE 428. THE VARIOUS STRIPS ARE DESCRIBED AS NOTED:
   - (A)-VOL. 77, PAGES 347, 348, & 349
   - (B)-VOL. 79, PAGES 427 & 428
   - (C)-VOL. 77, PAGE 350, 351, & 352
   - (D)-VOL. 79, PAGE 425 & 426
2. OHIO EDISON POLES AND LINES ARE INCLUDED IN EASEMENTS FOUND IN DEED VOLUME 389, PAGES 298, 299, AND 301.

LORAIN COUNTY - CARLISLE TOWNSHIP

SECTION 20, TOWNSHIP 5N, RANGE 17W

STATE JOB No. 03352(0) | P.I.D. No. 3887

TOTAL OWNERS: 4
TOTAL TAKES: 0
STRUCTURE PARCELS: 0
PERSONALTY PARCELS: 0

SUMMARY OF ADDITIONAL RIGHT OF WAY REQUIRED

PARCEL NO.	OWNER	T.I.D. NUMBER	SHEET NO.	DEED RECORD VOLUME	DEED RECORD PAGE	DEED AREA	TOTAL P.R.O.	GROSS IN TAKE	P.R.O. IN TAKE	TO BE ACQUIRED NET TAKE	TO BE ACQUIRED BLDG.	NET RESIDUE LEFT	NET RESIDUE RIGHT	TYPE FUND	REMARKS	AS ACQUIRED VOLUME	AS ACQUIRED PAGE	COMPLETION DATE REV.	DATE	DESCRIPTION
1WD	LEROY M. (DECEASED) & MARY L. DEWEY	24-10-00-020-101-014	1	398	16	15.000 AC.	0.5440 AC.	0.1795 AC.	0.1373 AC.	0.0422 AC	NO	14.4138 AC.	—	STATE						
2WD	BERT E. AND DIANA M. TRILL	24-10-00-020-101-012	1	O.R. 79	314	1.9112 AC.	0.0860 AC.	0.1455 AC.	0.0860 AC.	0.0595 AC.	NO	1.7657 AC.	—							
3WD	BROWNING-FERRIS INDUSTRIES OF OHIO, INC.	24-10-00-020-101-004	1	1403	72	32.267 AC.	0.7396 AC.	0.3388 AC.	0.2108 AC.	0.1280 AC.	NO	31.3994 AC.	—							
3X			1							0.1022 AC.	NO	—	—		FOR CHANNEL WORK AND PROTECTION			K.P.	9-4-91	BEARING
4X	LORAIN COUNTY METROPOLITAN	24-10-00-020-102-043	1	1009	736	6.699 AC.				0.0765 AC.	NO	—	—		FOR CHANNEL WORK AND PROTECTION			K.P.	6-24-91	ADD "DISTRICT" TO PARCEL 4-X AND 4-T
	PARK DISTRICT																	M.O.	3-6-91	Updated Owner Information- Parcels 1, 2, and 3
4T										0.021 AC.	NO	—	—	STATE	FOR GRADING SLOPES BEHIND DITCHES			M.O.	1-25-91	Various Revisions