#01-00810

#00810
APPROVED
LORAIN CO.
MAP DEPT.
DATE 11-5-01
PAGE 10-G
BY R. MAINES
VOID
AFTER 01-00810

LORAIN COUNTY, OHIO
CARLISLE TWP.
SECTION 18
T-5N R-17W

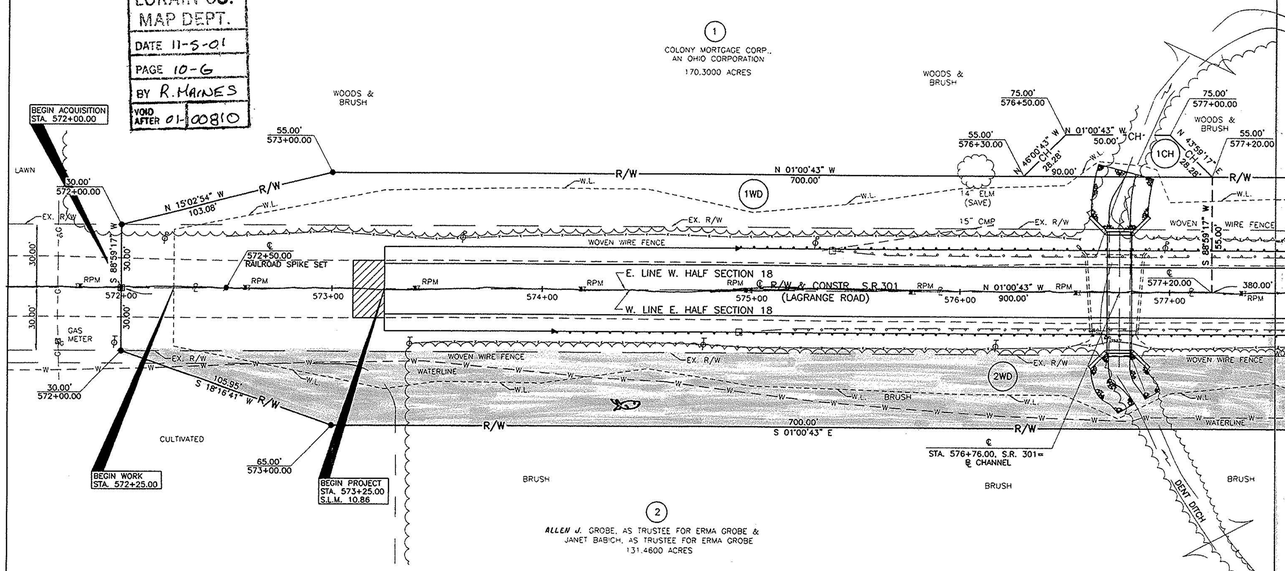

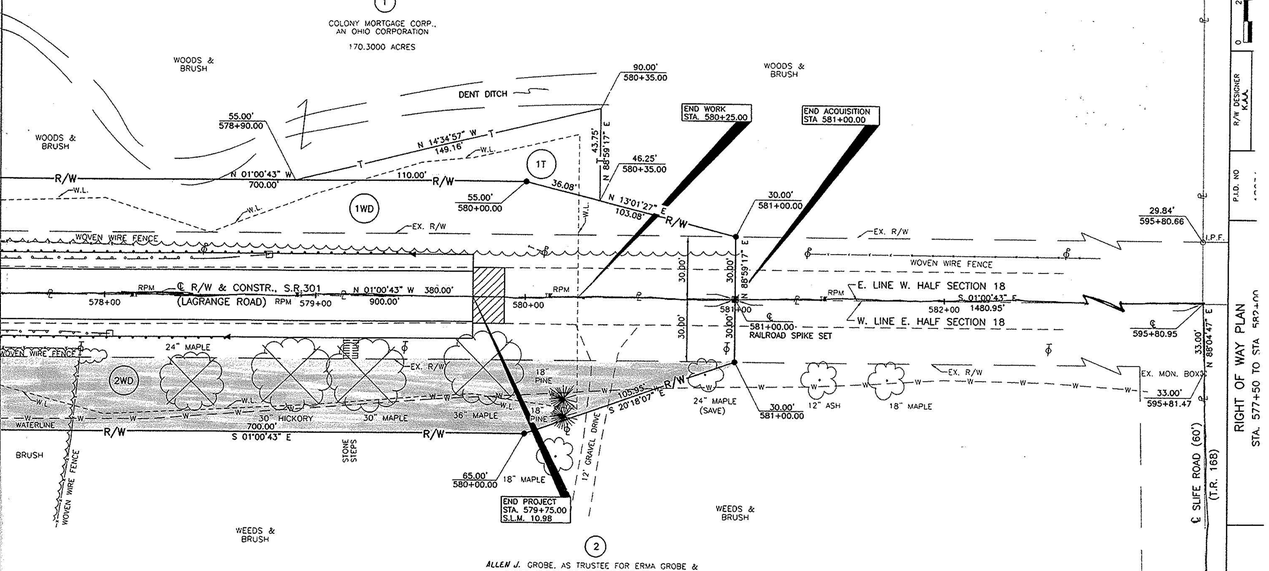

BASIS FOR BEARINGS
ALL BEARINGS SHOWN ARE FOR PROJECT USE ONLY. THESE BEARINGS ARE BASED ON AN ASSUMED MERIDIAN AND ARE USE TO EXPRESS ANGLES ONLY.

REMOVE ALL SIGNS AND FENCE WITHIN THE WORK LIMITS BETWEEN STATIONS 572+25 TO 580+25 UNDER 201- CLEARING AND GRUBBING.

MONUMENT LEGEND
- ▣ MONUMENT ASSEMBLY SET, SEE SHEET NO. 23 FOR LOCATIONS.
- ● I.P.S. 3/4"x30" REINFORCING BAR SET W/1 1/2" ALUMINUM CAP STAMPED "ODOT R/W, S.J.L. INC. 7052"
- ✱ RAILROAD SPIKE SET
- ▪ P.K.S. P.K. NAIL SET
- ⊠ MONUMENT FOUND
- ○ I.P.F. IRON PIN FOUND
- ℄ RAILROAD SPIKE FOUND
- ◎ CONCRETE MONUMENT FOUND
- ▫ P.K.F. P.K. NAIL FOUND

NOTE: EXISTING RIGHT OF WAY LOCATION AND WIDTH DETERMINED FROM:
- EXISTING PROPERTY LINE AND CENTERLINE OF R/W MONUMENTATION FOUND.
- RIGHT OF WAY WIDTH DETERMINED FROM LORAIN COUNTY ROAD RECORDS VOLUME 1, PAGE 46.

REV.	DATE	DESCRIPTION
MGA	11/24/01	REV. TOTAL SHEET NUMBERS
MGA	11/24/01	REV. PROP. OWNER PAR. 2

DATE OF COMPLETION: 4-13-00

BASIS FOR BEARINGS
ALL BEARINGS SHOWN ARE FOR PROJECT USE ONLY. THESE BEARINGS ARE BASED ON AN ASSUMED MERIDIAN AND ARE USE TO EXPRESS ANGLES ONLY.

REMOVE ALL SIGNS AND FENCE WITHIN THE WORK LIMITS BETWEEN STATIONS 572+25 TO 580+25 UNDER 201- CLEARING AND GRUBBING.

MONUMENT LEGEND
- ▣ MONUMENT ASSEMBLY SET, SEE SHEET NO. 23 FOR LOCATIONS.
- ● I.P.S. 3/4"x30" REINFORCING BAR SET W/1 1/2" ALUMINUM CAP STAMPED "ODOT R/W, S.J.L. INC. 7052"
- ✱ RAILROAD SPIKE SET
- ▪ P.K.S. P.K. NAIL SET
- ⊠ MONUMENT FOUND
- ○ I.P.F. IRON PIN FOUND
- ℄ RAILROAD SPIKE FOUND
- ◎ CONCRETE MONUMENT FOUND
- ▫ P.K.F. P.K. NAIL FOUND

NOTE: EXISTING RIGHT OF WAY LOCATION AND WIDTH DETERMINED FROM:
- EXISTING PROPERTY LINE AND CENTERLINE OF R/W MONUMENTATION FOUND.
- RIGHT OF WAY WIDTH DETERMINED FROM LORAIN COUNTY ROAD RECORDS VOLUME 1, PAGE 46.

REV.	DATE	DESCRIPTION
MGA	11/24/01	REV. TOTAL SHEET NUMBERS
MGA	11/24/01	REV. PROP. OWNER PAR. 2

N
0 20 40
R/W DESIGNER K.A.L.
P.I.D. NO
RIGHT OF WAY PLAN
STA. 577+50 TO STA 582+00
LOR-301-10.86
5/5
24

EM1417W1.DWG 1:20 scale

LOR-301-10.86