SURVEY

OF PART OF

ORIGINAL EATON TWP. LOT Nº 2

TOWNSHIP OF EATON COUNTY OF LORAIN

STATE OF OHIO

PREPARED FOR:

THOMAS LANGE
13765 COWLEY RD.
COLUMBIA STATION, OH

PREPARED BY:

HAPONEK AND ASSOC.
34100 CENTER RIDGE RD.
N. RIDGEVILLE, OH.

STATE OF OHIO
DANE A. HAPONEK
S-6211
REGISTERED SURVEYOR

PRESENT LAND OWNER
THOMAS LANGE
DV 872 P. 463

DATE: FEB. 1994
SCALE: 1" = 40'

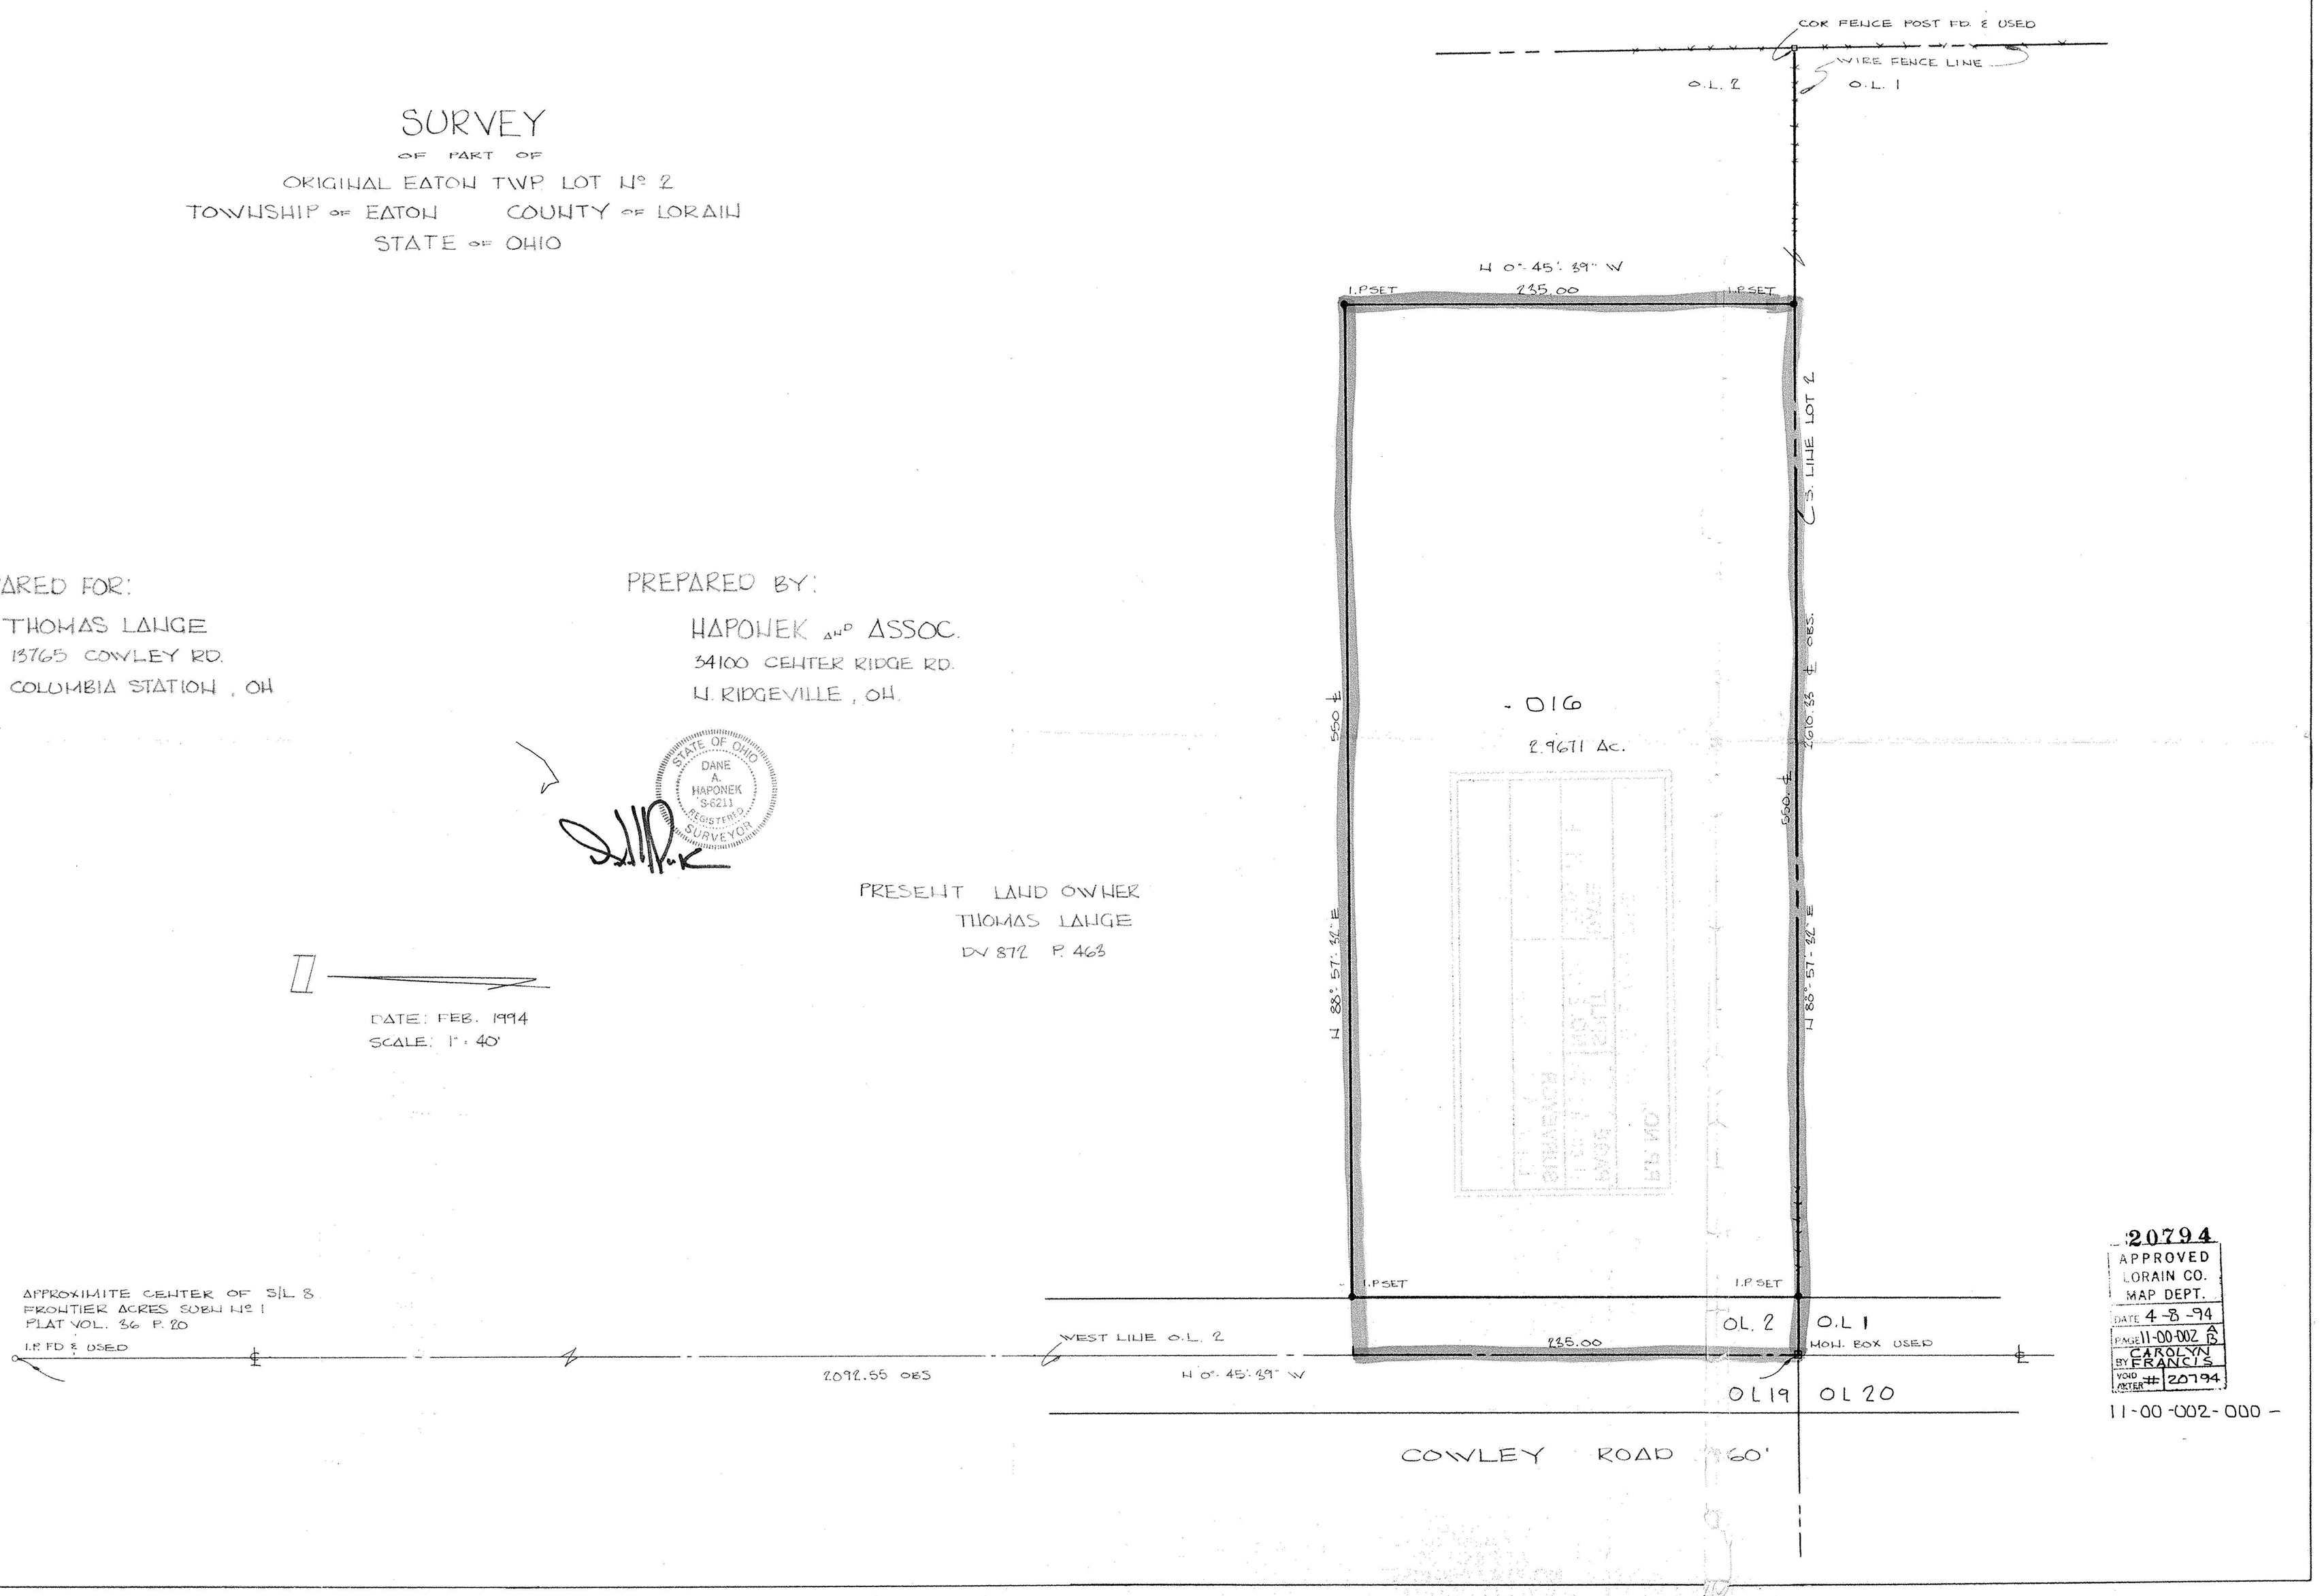

20794
APPROVED
LORAIN CO.
MAP DEPT.
DATE 4-8-94
PAGE 11-00-002 A B
BY CAROLYN FRANCIS
VOID AFTER # 20794

11-00-002-000 –

94-06