LOT CONSOLODATION FOR
FOR
STEVE SPURLOCK

SITUATED IN EATON TOWNSHIP, COUNTY OF LORAIN AND STATE OF OHIO AND KNOWN AS BEING PART OF ORIGINAL EATON TOWNSHIP LOT NO. 23

N

AUGUST 1999

SCALE IN FEET

0 50 100 200 300

1" = 100

○ I. PIN FND.	DENOTES IRON PIN OR PIPE FOUND OR AS NOTED
● I. PIN SET	DENOTES 5/8" IRON PIN SET WITH CAP
R & U	RECORD AND USED
CALC. OBS.	CALCULATED OBSERVED
MEAS.	MEASURED

MONUMENTS FOUND HAVE NO CAPS UNLESS NOTED

BEARINGS ARE TO AN ASSUMED MERIDIAN AND ARE USED TO DENOTE ANGLES ONLY.

DEED REFERENCE
VOL. 548 PG. 939
VOL. 548 PG 941

WE DO HEREBY STATE THAT WE HAVE SURVEYED THE PREMISES AND PREPARED THE ATTACHED PLAT IN ACCORDANCE WITH THE PROVISIONS OF CHAPTER 4733-37 OF THE OHIO ADMINISTRATIVE CODE, AND THAT SAID PLAT AND SURVEY IS CORRECT TO THE BEST OF OUR KNOWLEDGE AND BELIEF.

BRAUN-PRENOSIL ASSOCIATES INC.
ENGINEERS···SURVEYORS
4640 RICHMOND ROAD SUITE 100
WARRENSVILLE HTS., OHIO 44128
(216) 378-1490 378-1497 FAX

STATE OF OHIO
GREGORY J. CHATHAM
7882
REGISTERED PROFESSIONAL SURVEYOR

Gregory J Chatham 9/21/99
GREGORY J. CHATHAM P.S. NO. 7882

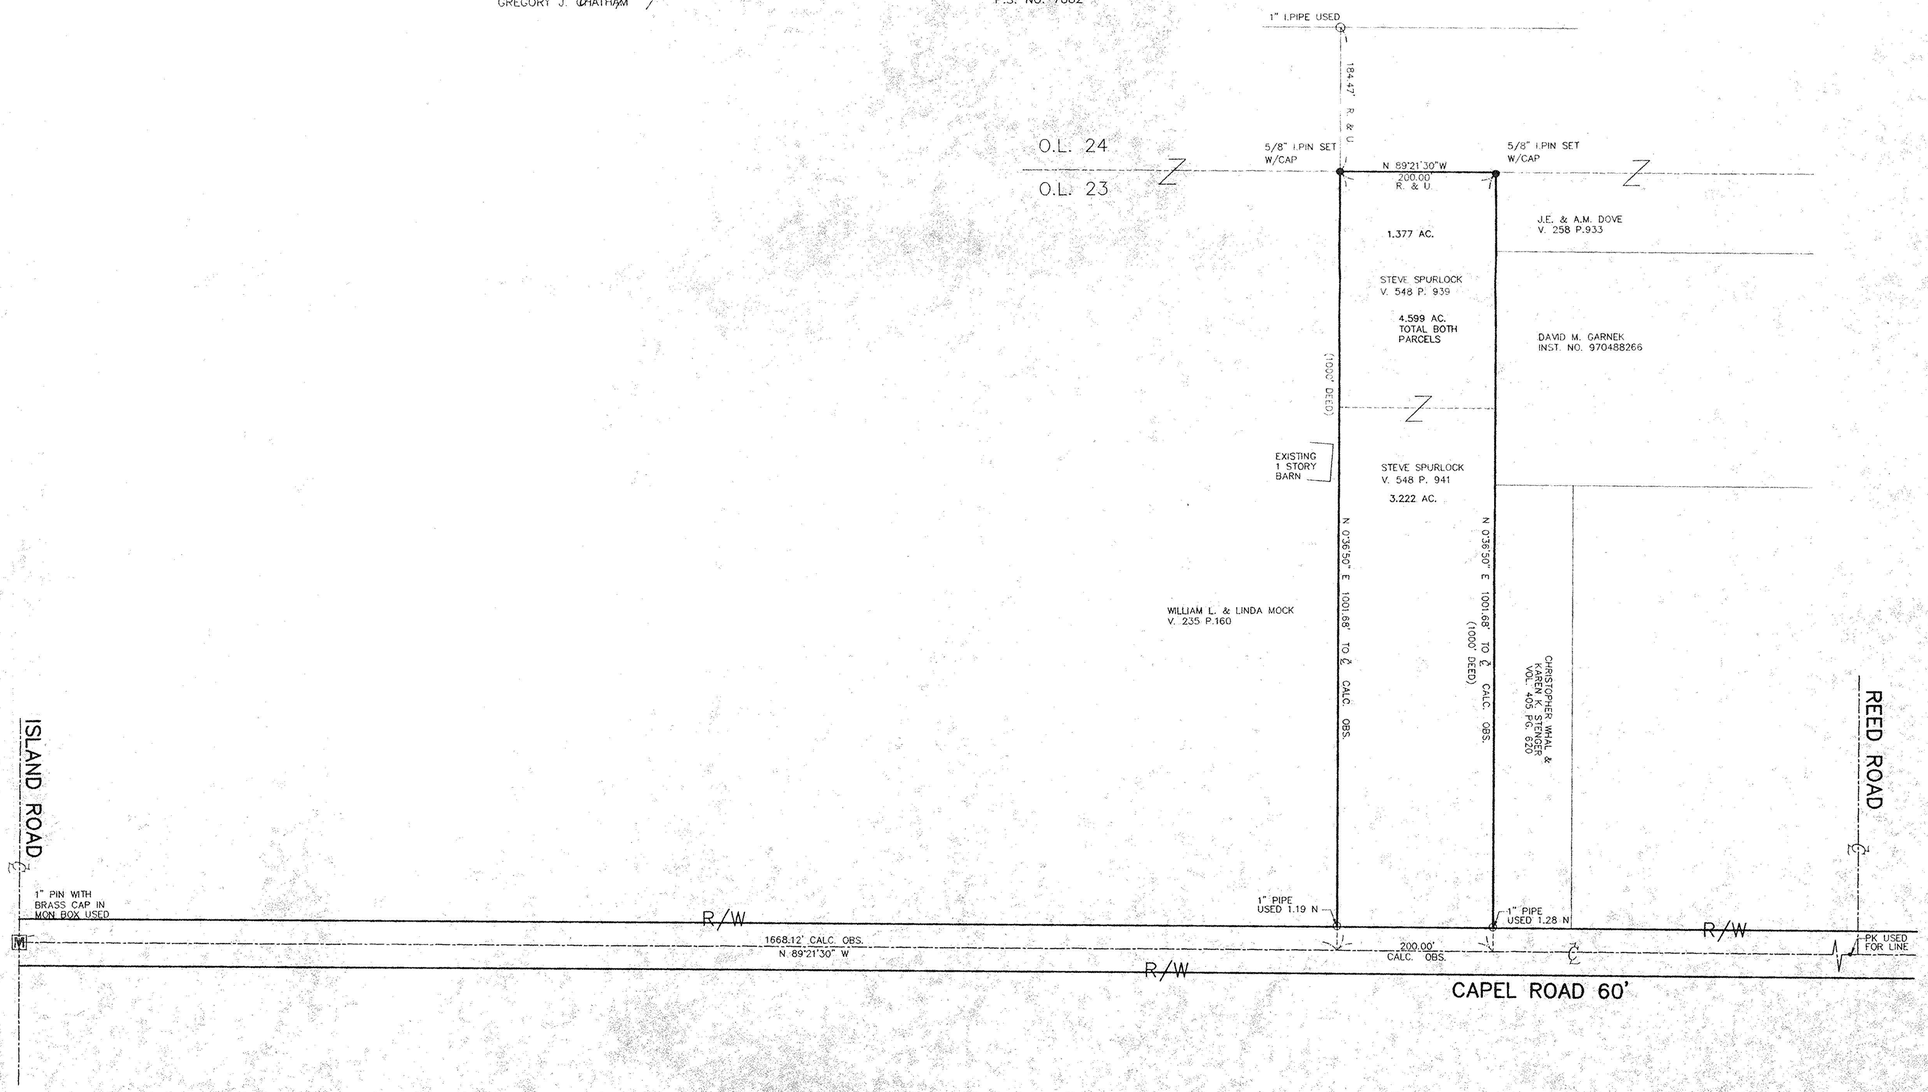

#00224
APPROVED
LORAIN CO.
MAP DEPT.
DATE 10-6-99
PAGE 11-00-023-B
BY D Holland
MEMO APPR 99-00224