SURVEY
OF PART OF
ORIGINAL EATON TWP.
LOT Nos 47, 54 & 55
COUNTY OF LORAIN STATE OF OHIO
TOTAL 198.0124 AC.

PREPARED FOR:
LELAND DURKEE
11615 AVON BELDEN RD.
GRAFTON, OH.

PREPARED BY:
HAPONEK AND ASSOC. INC.
ENGINEERS & SURVEYORS
N. RIDGEVILLE, OH.

STATE OF OHIO
DANE A. HAPONEK
S-6211
REGISTERED SURVEYOR

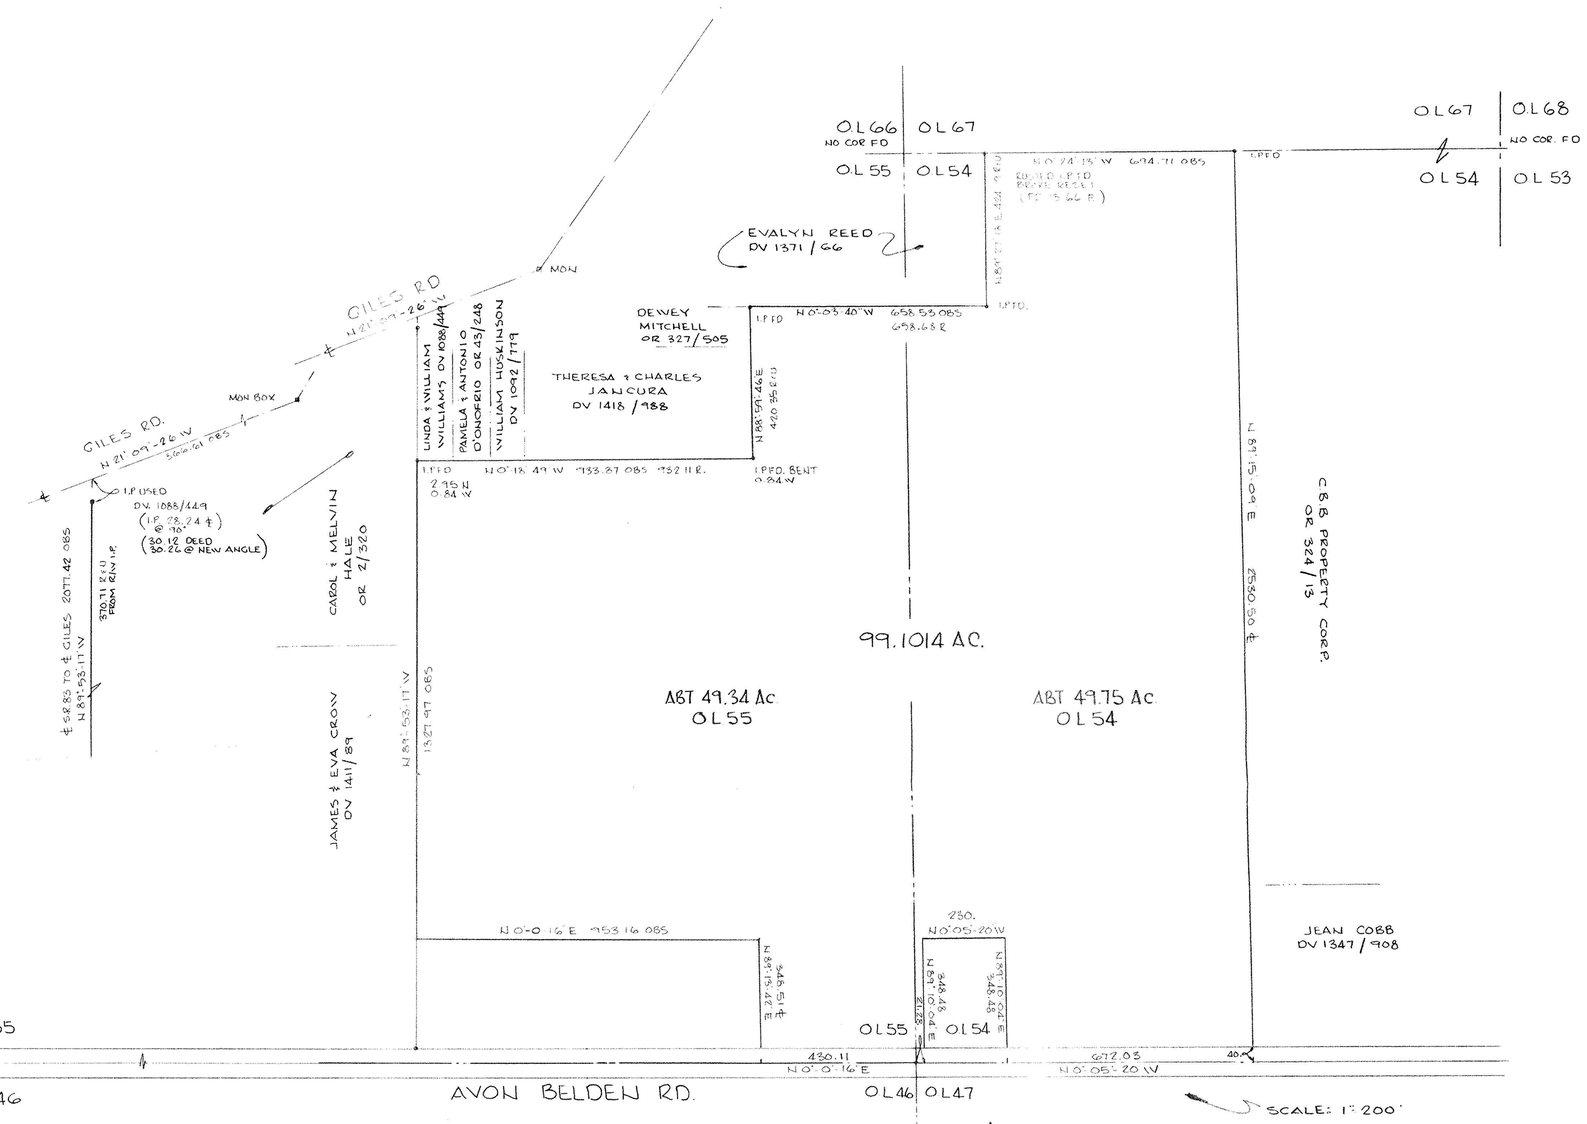

SHEET 1 OF 2

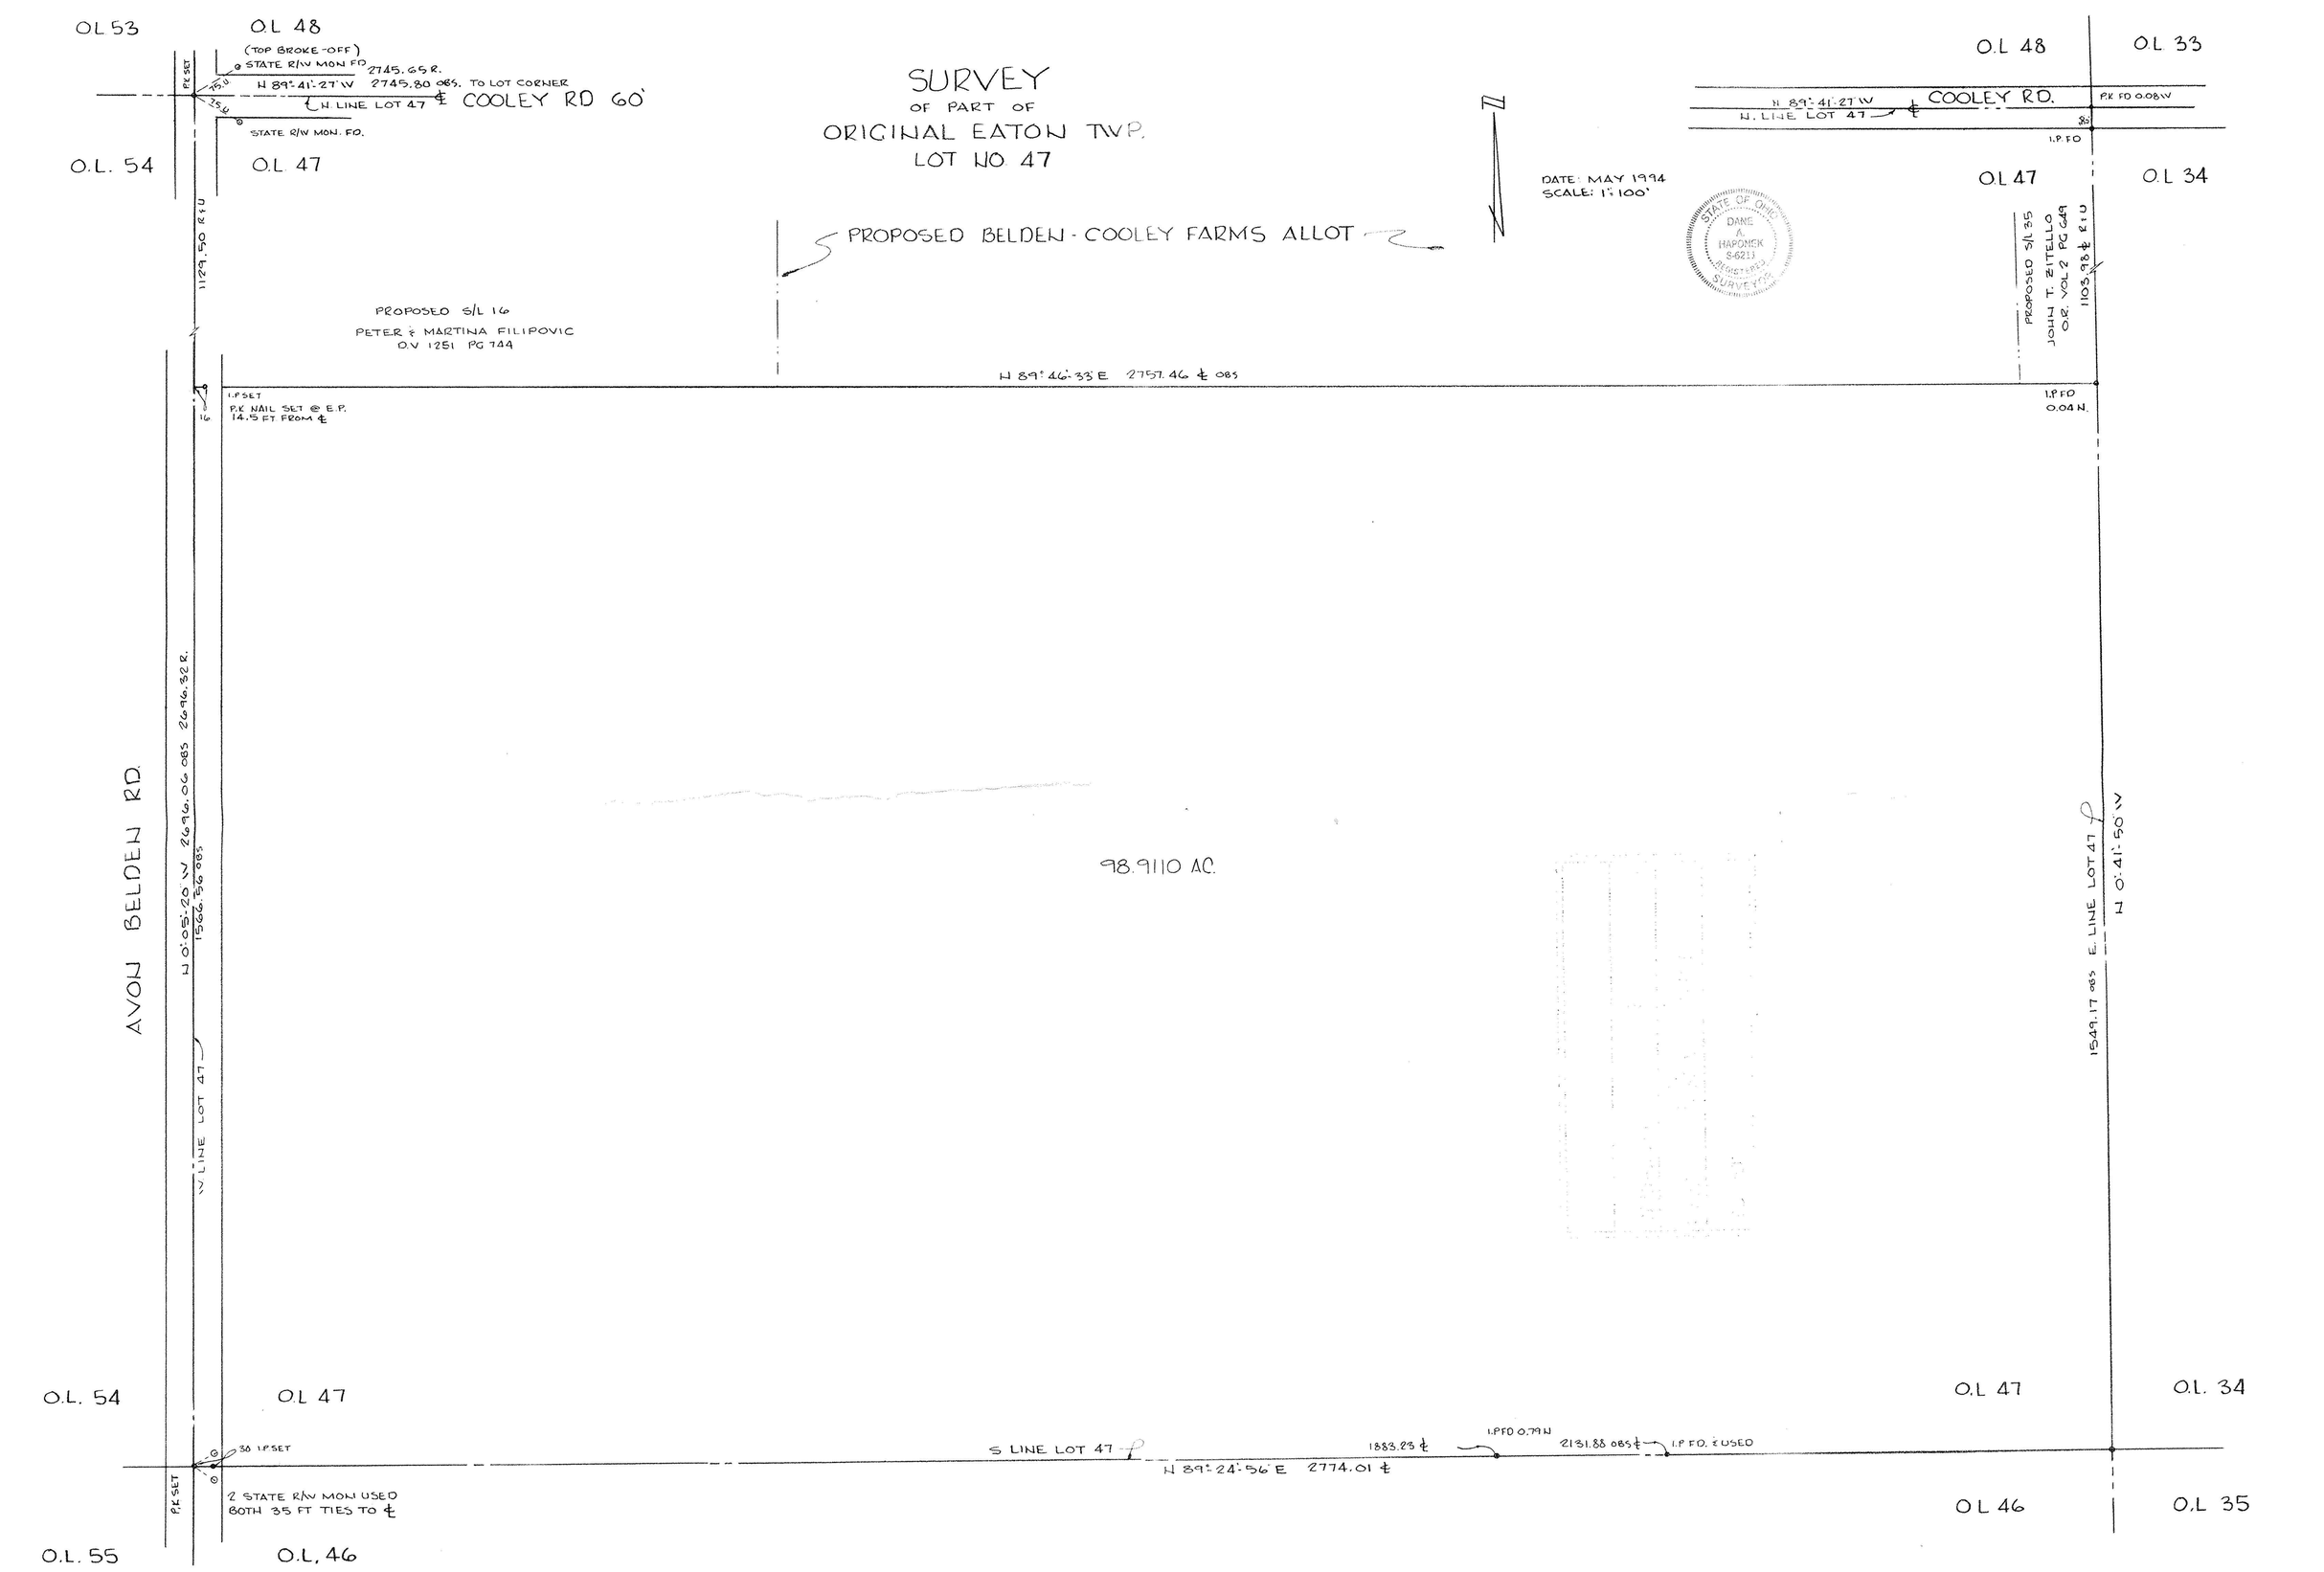

SHEET 2 OF 2