THOMAS SIMON & ASSOCIATES, INC.
PROFESSIONAL LAND SURVEYORS

COBBLESTONE CORNER PROFESSIONAL CENTER
39049 CENTER RIDGE ROAD
NORTH RIDGEVILLE, OHIO 44039
(440) 327-2925
FAX 327-2964

SURVEY FOR: JOHN MILLER

ORIG. LOT 34	CITY OF	DATE: 1-02 SCALE: 1" = 100'
ORIG. SEC.	VILLAGE OF	DWN. BY TAS
TRACT	COUNTY OF LORAIN	JOB NO. 2002-002
TOWNSHIP OF EATON	STATE OF OHIO	

DIMENSIONS SHOWN ON THIS PLAT ARE EXPRESSED IN FEET AND DECIMAL PARTS THEREOF. ALL BEARINGS ARE TO AN ASSUMED MERIDIAN AND ARE USED TO DESCRIBE ANGLES ONLY. PERMANENT MONUMENTS WERE FOUND OR SET AS INDICATED, ALL OF WHICH I CERTIFY TO BE CORRECT.

THOMAS A. SIMON
REGISTERED PROFESSIONAL
SURVEYOR NO. S-7775

PARCEL NOS. 11-00-034-000-038
11-00-034-000-039

BASIS OF BEARINGS IS THE CENTERLINE OF ISLAND ROAD (S. 00°00'00"W). IRON PINS SET ARE 5/8" DIAMETER 30" LONG WITH PLASTIC CAPS "T. SIMON, S-7775".

S/L 3
SOUTH WEST FARMS SUBD.
PV 16 P. 18

D.H. & J.L. MCINTIRE
#200107439B8
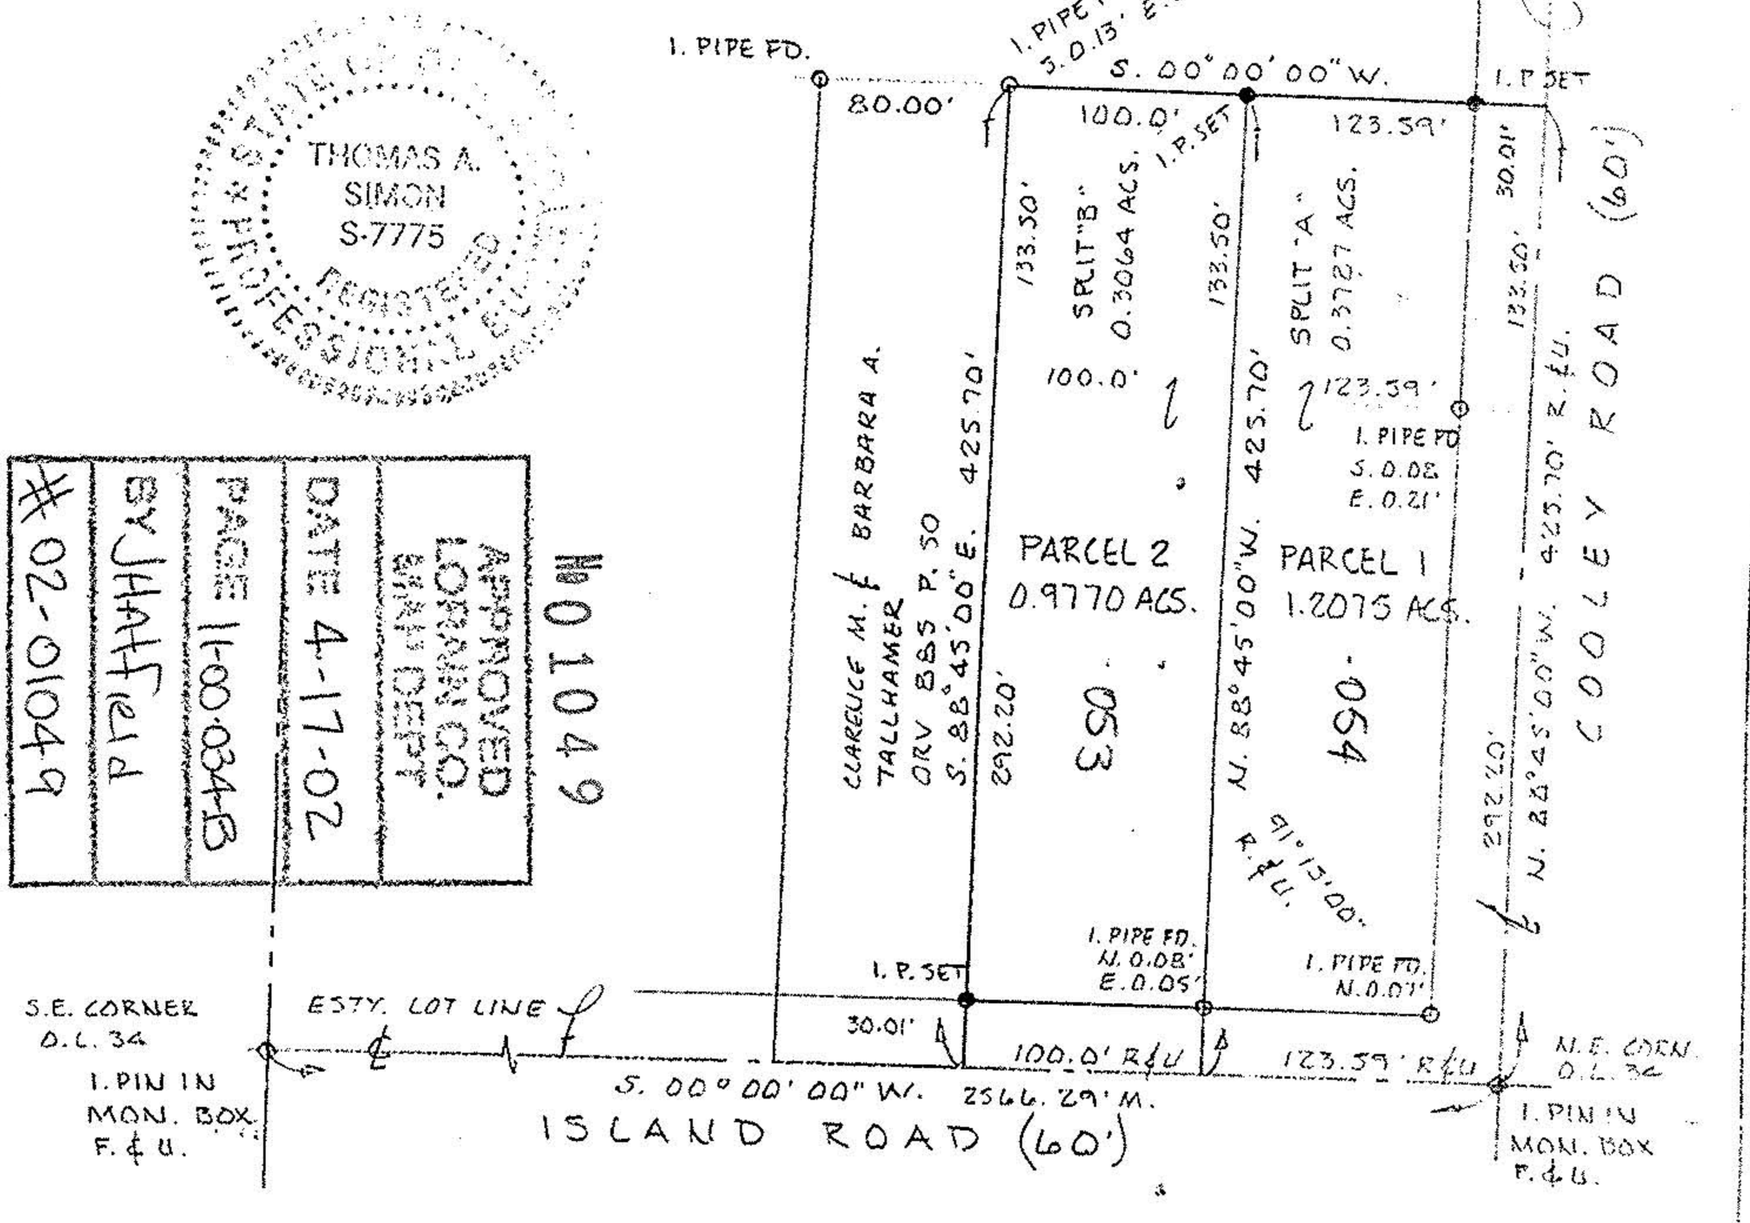
4-13-01