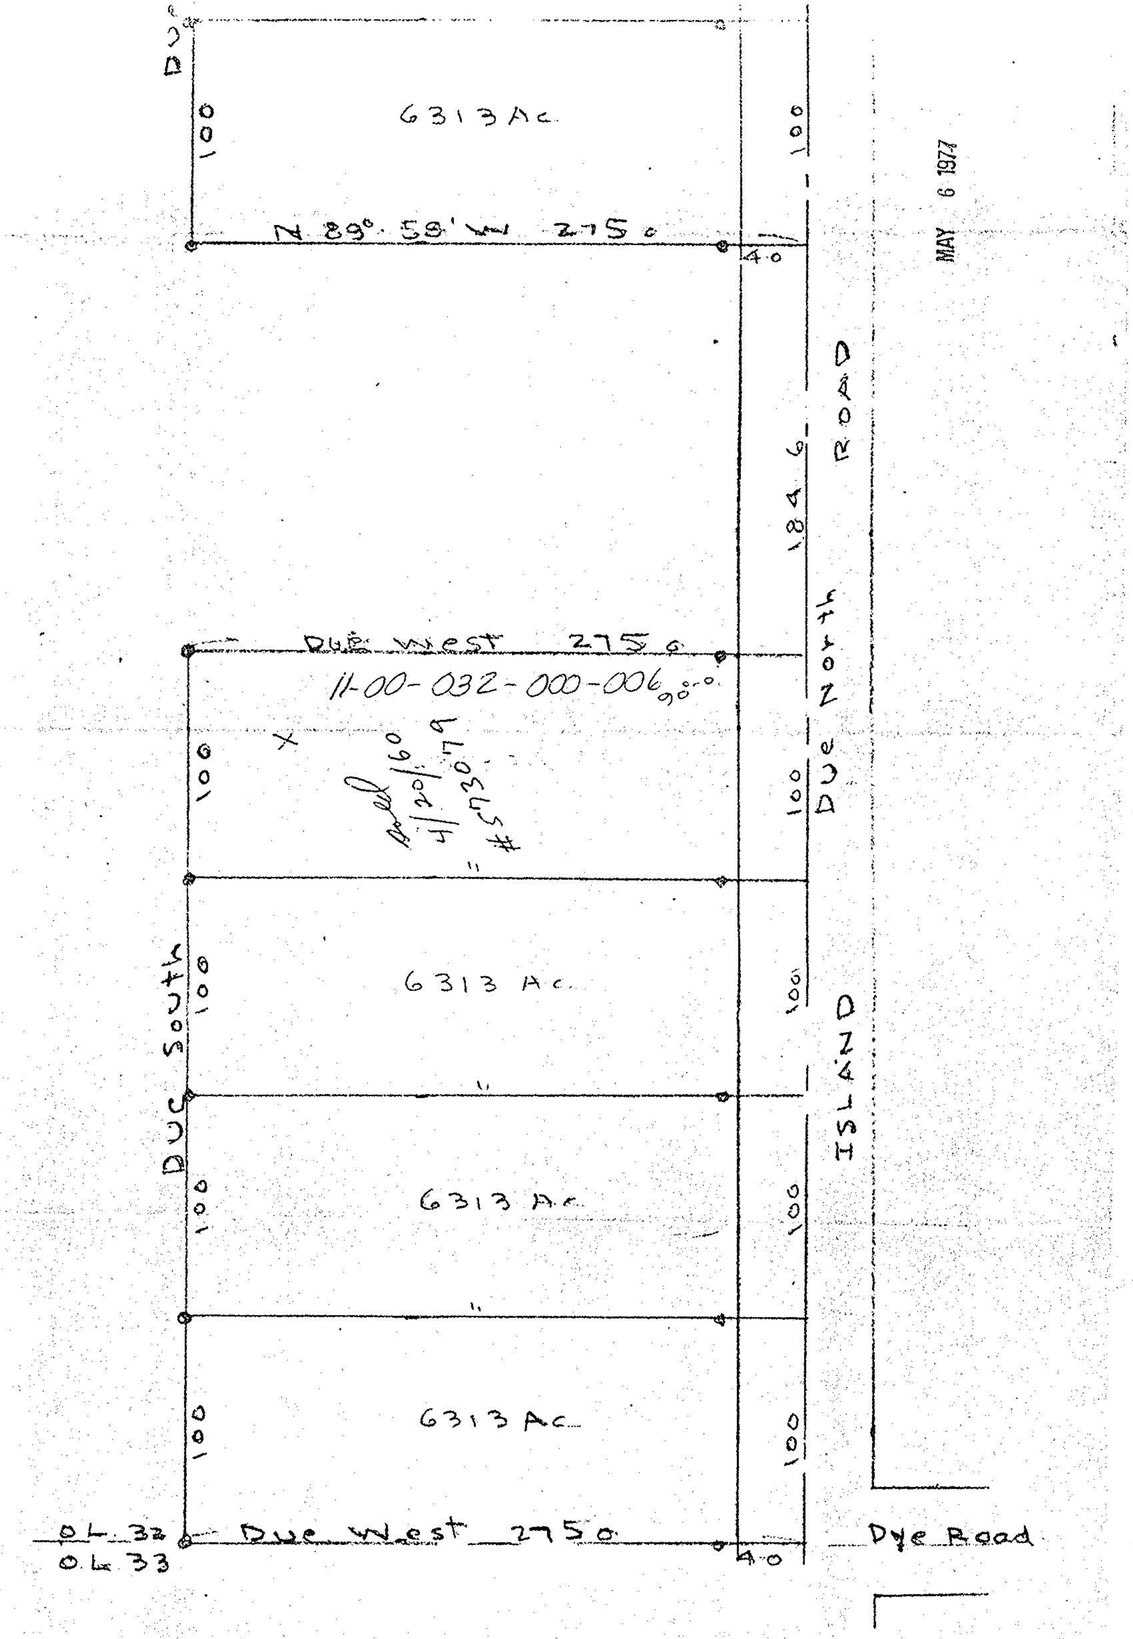
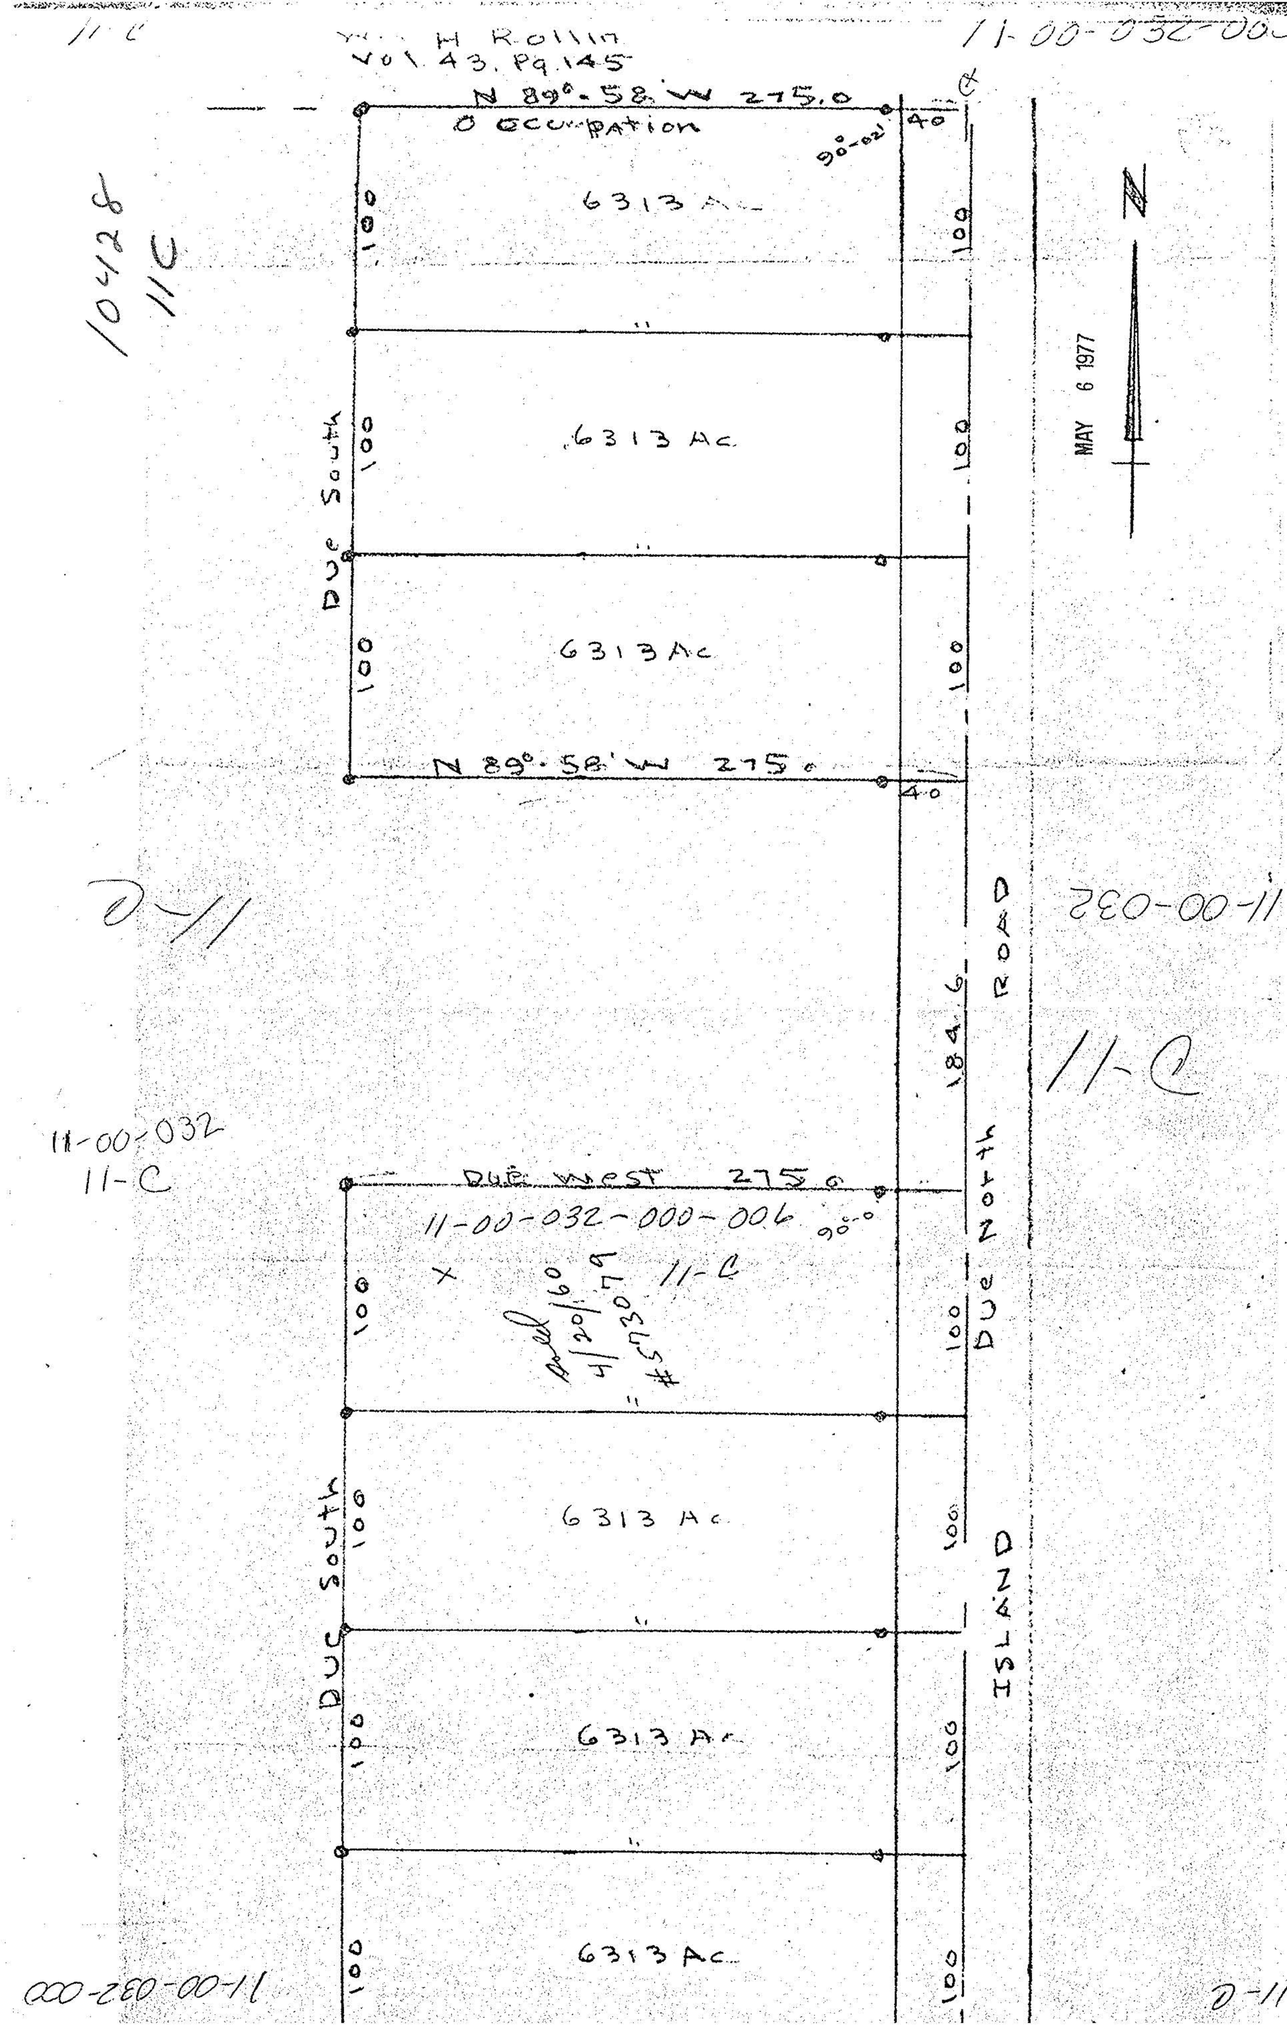
MAP OF SURVEY FOR
MARTIN BLAINE
OL NO 32 EATON TOWNSHIP
LORAIN COUNTY OHIO
CT BIGGS REG SURVEOR
JANUARY 14 58 SCALE 1" = 60 Ft