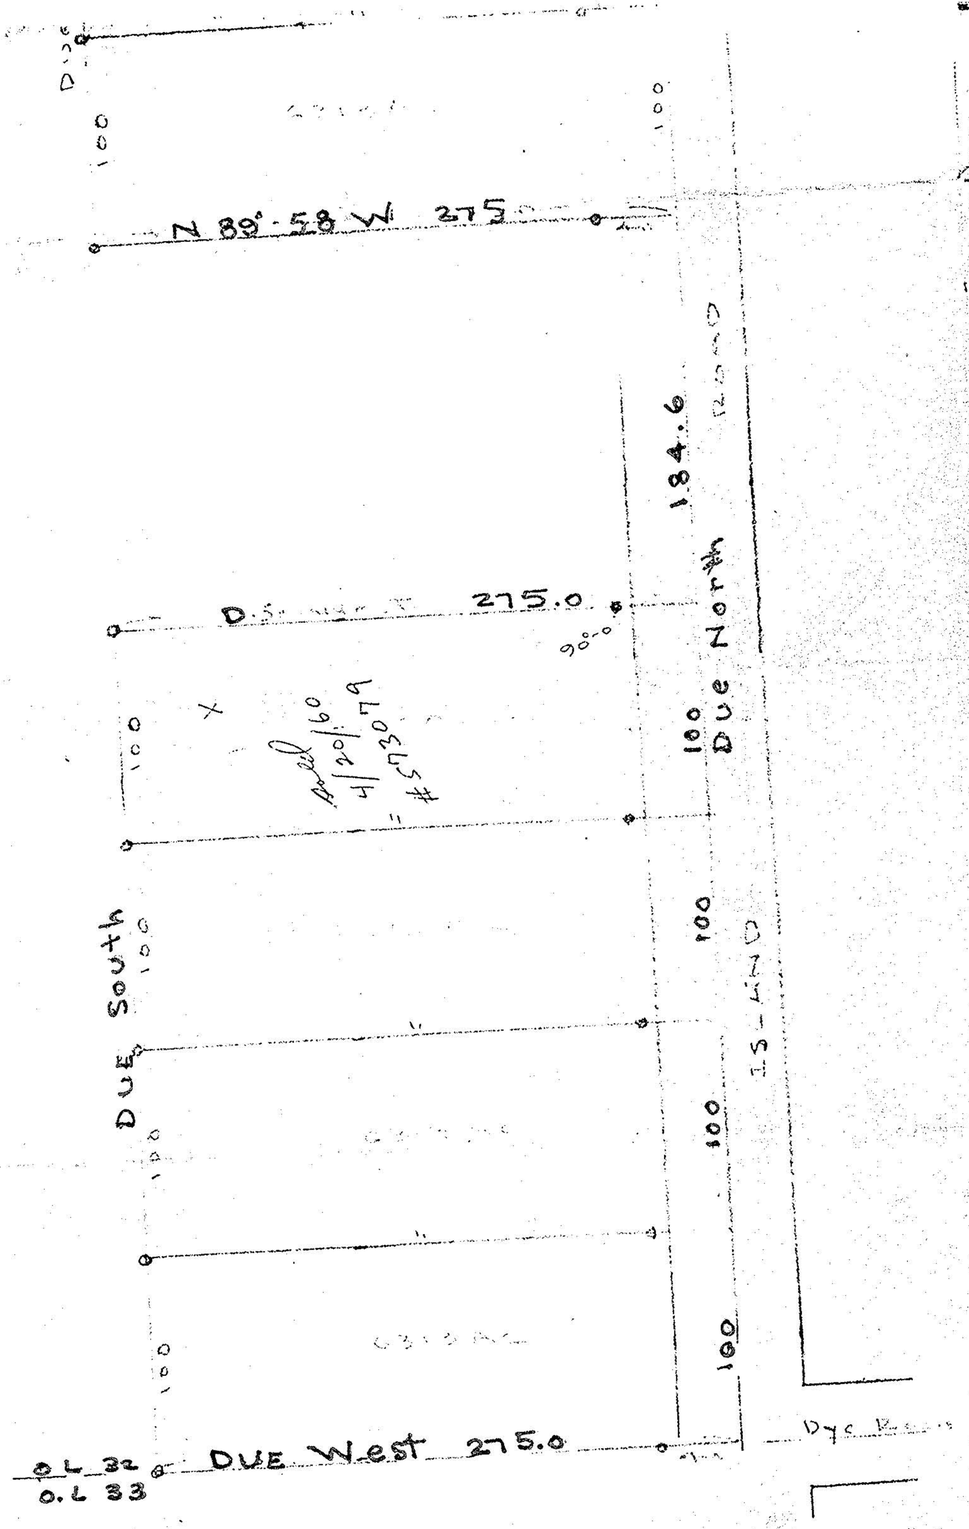


MAP [illegible]

OL NO 5 - EATON TOWNSHIP

COUNTY OHIO

[illegible]
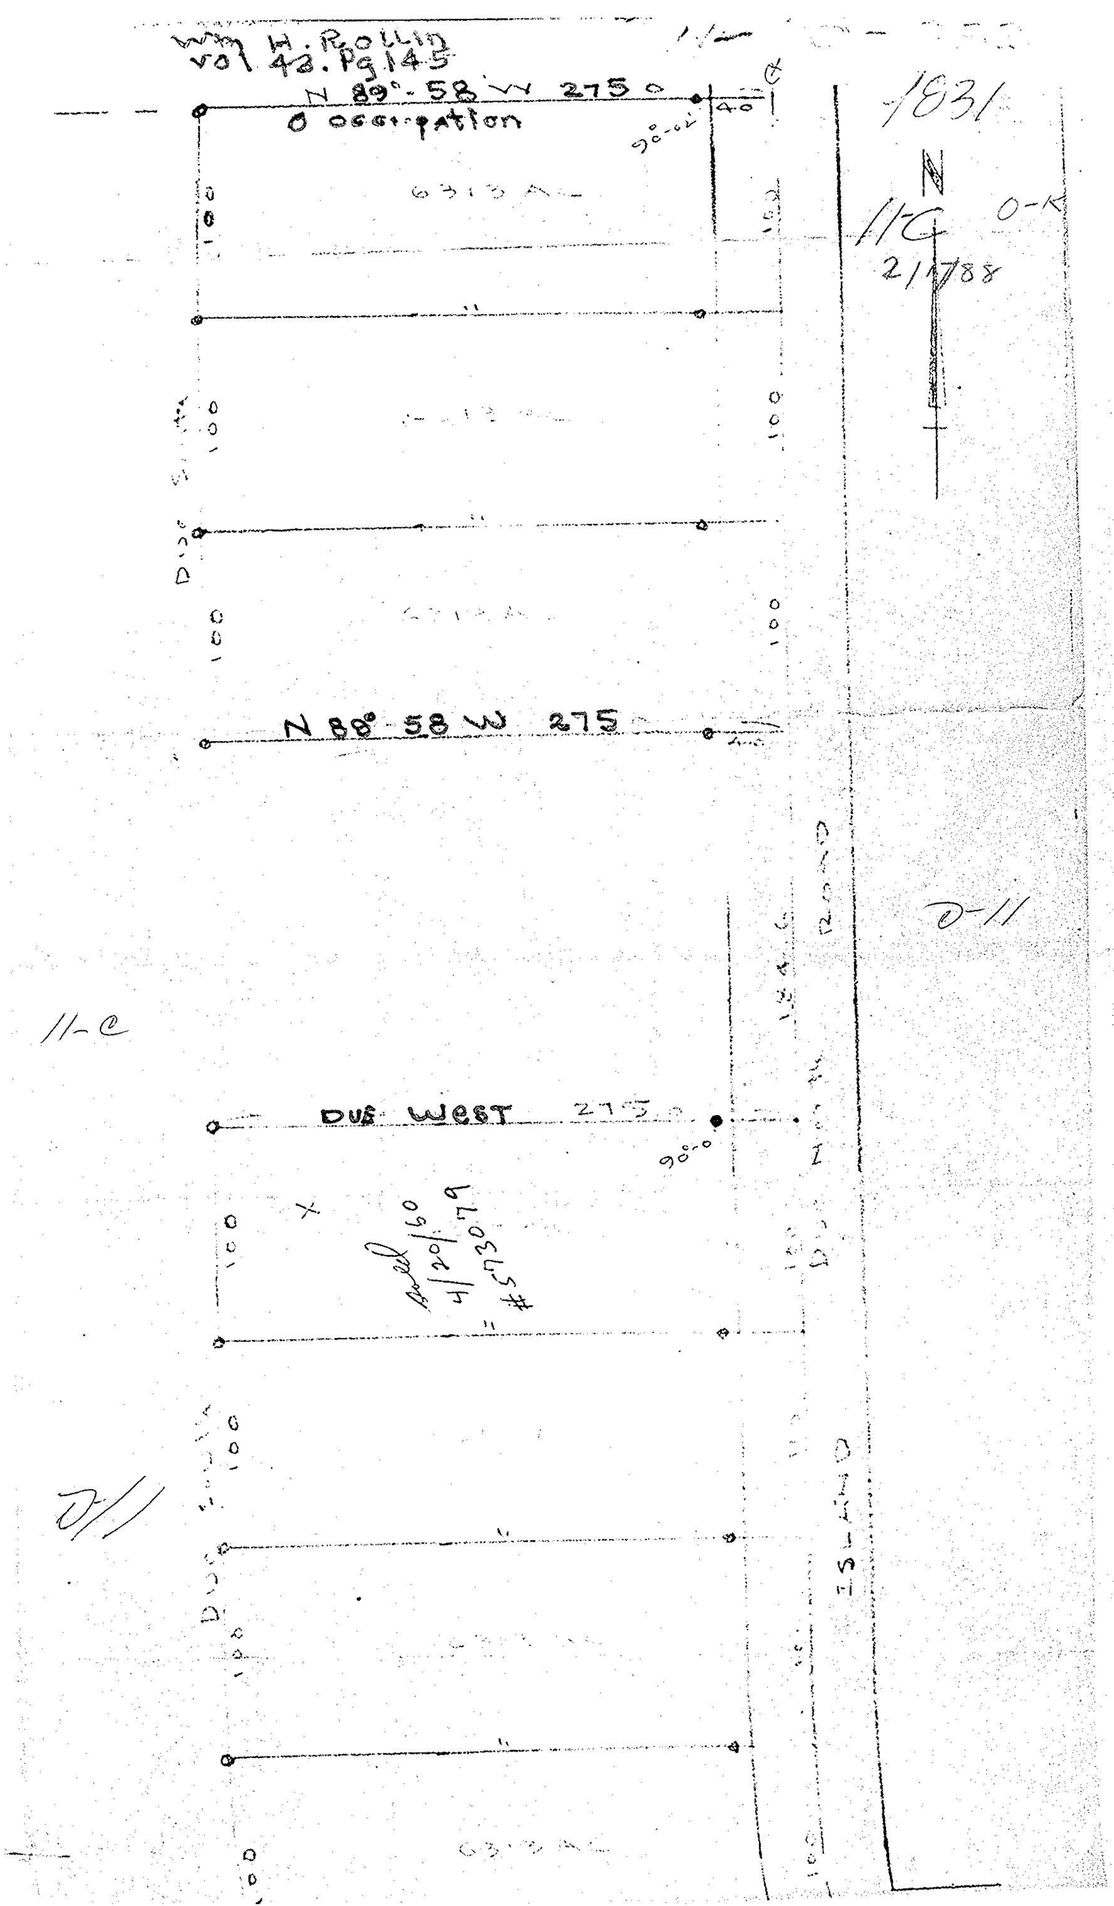
JANUARY 14 58 SCALE 1"=60'