MAP OF SURVEY, LOT SPLIT AND ASSEMBLY

PREPARED FOR

GARY L., NANCY E. AND ANGELA C. McCORT

SITUATED IN THE TOWNSHIP OF EATON, COUNTY OF LORAIN, STATE OF OHIO AND BEING KNOWN AS PART OF ORIGINAL EATON TOWNSHIP LOT 30

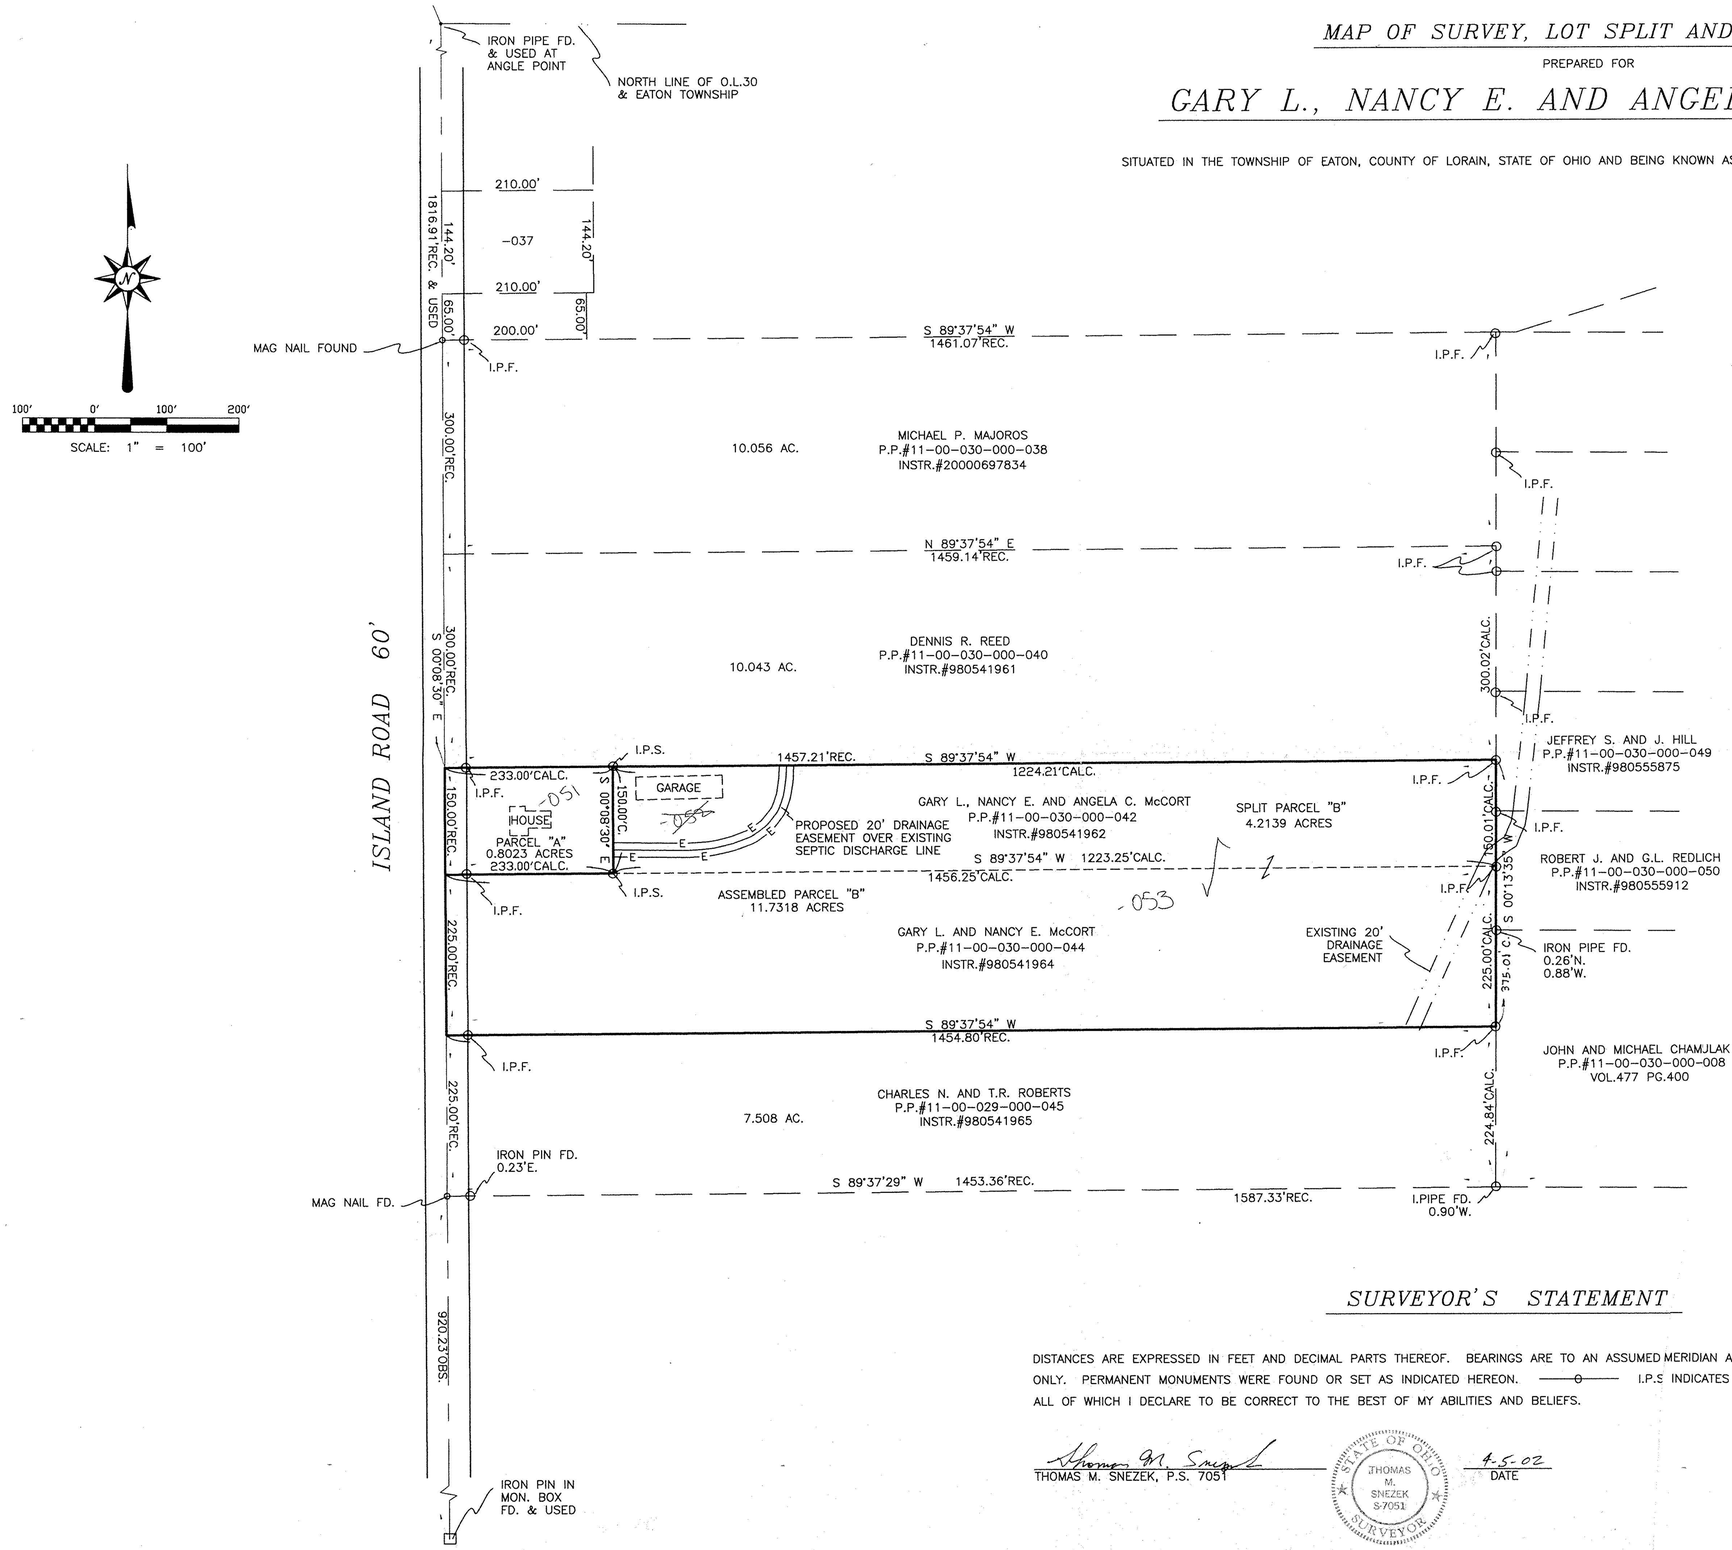

SURVEYOR'S STATEMENT

DISTANCES ARE EXPRESSED IN FEET AND DECIMAL PARTS THEREOF. BEARINGS ARE TO AN ASSUMED MERIDIAN AND ARE USED TO INDICATE ANGLES ONLY. PERMANENT MONUMENTS WERE FOUND OR SET AS INDICATED HEREON. ——o—— I.P.S INDICATES A 5/8" IRON PIN WITH CAP SET. ALL OF WHICH I DECLARE TO BE CORRECT TO THE BEST OF MY ABILITIES AND BELIEFS.

Thomas M. Snezek
THOMAS M. SNEZEK, P.S. 7051

STATE OF OHIO THOMAS M. SNEZEK S-7051 SURVEYOR

4-5-02
DATE

№ 01068
APPROVED
LORAIN CO.
MAP DEPT
DATE 5-2-02
PAGE 11-00-030-A
BY JHHatfield
#02-01068

PROJECT#0202 4/3/02