Plat of Survey for Jack Oswald, Jr. & Carol Oswald
Original Lots 51 and 70, Eaton Township
Lorain County, Ohio
Scale: 1" = 100' May 1993
Charles W. Flanigan, Jr. -- Reg. Surveyor No. 6172

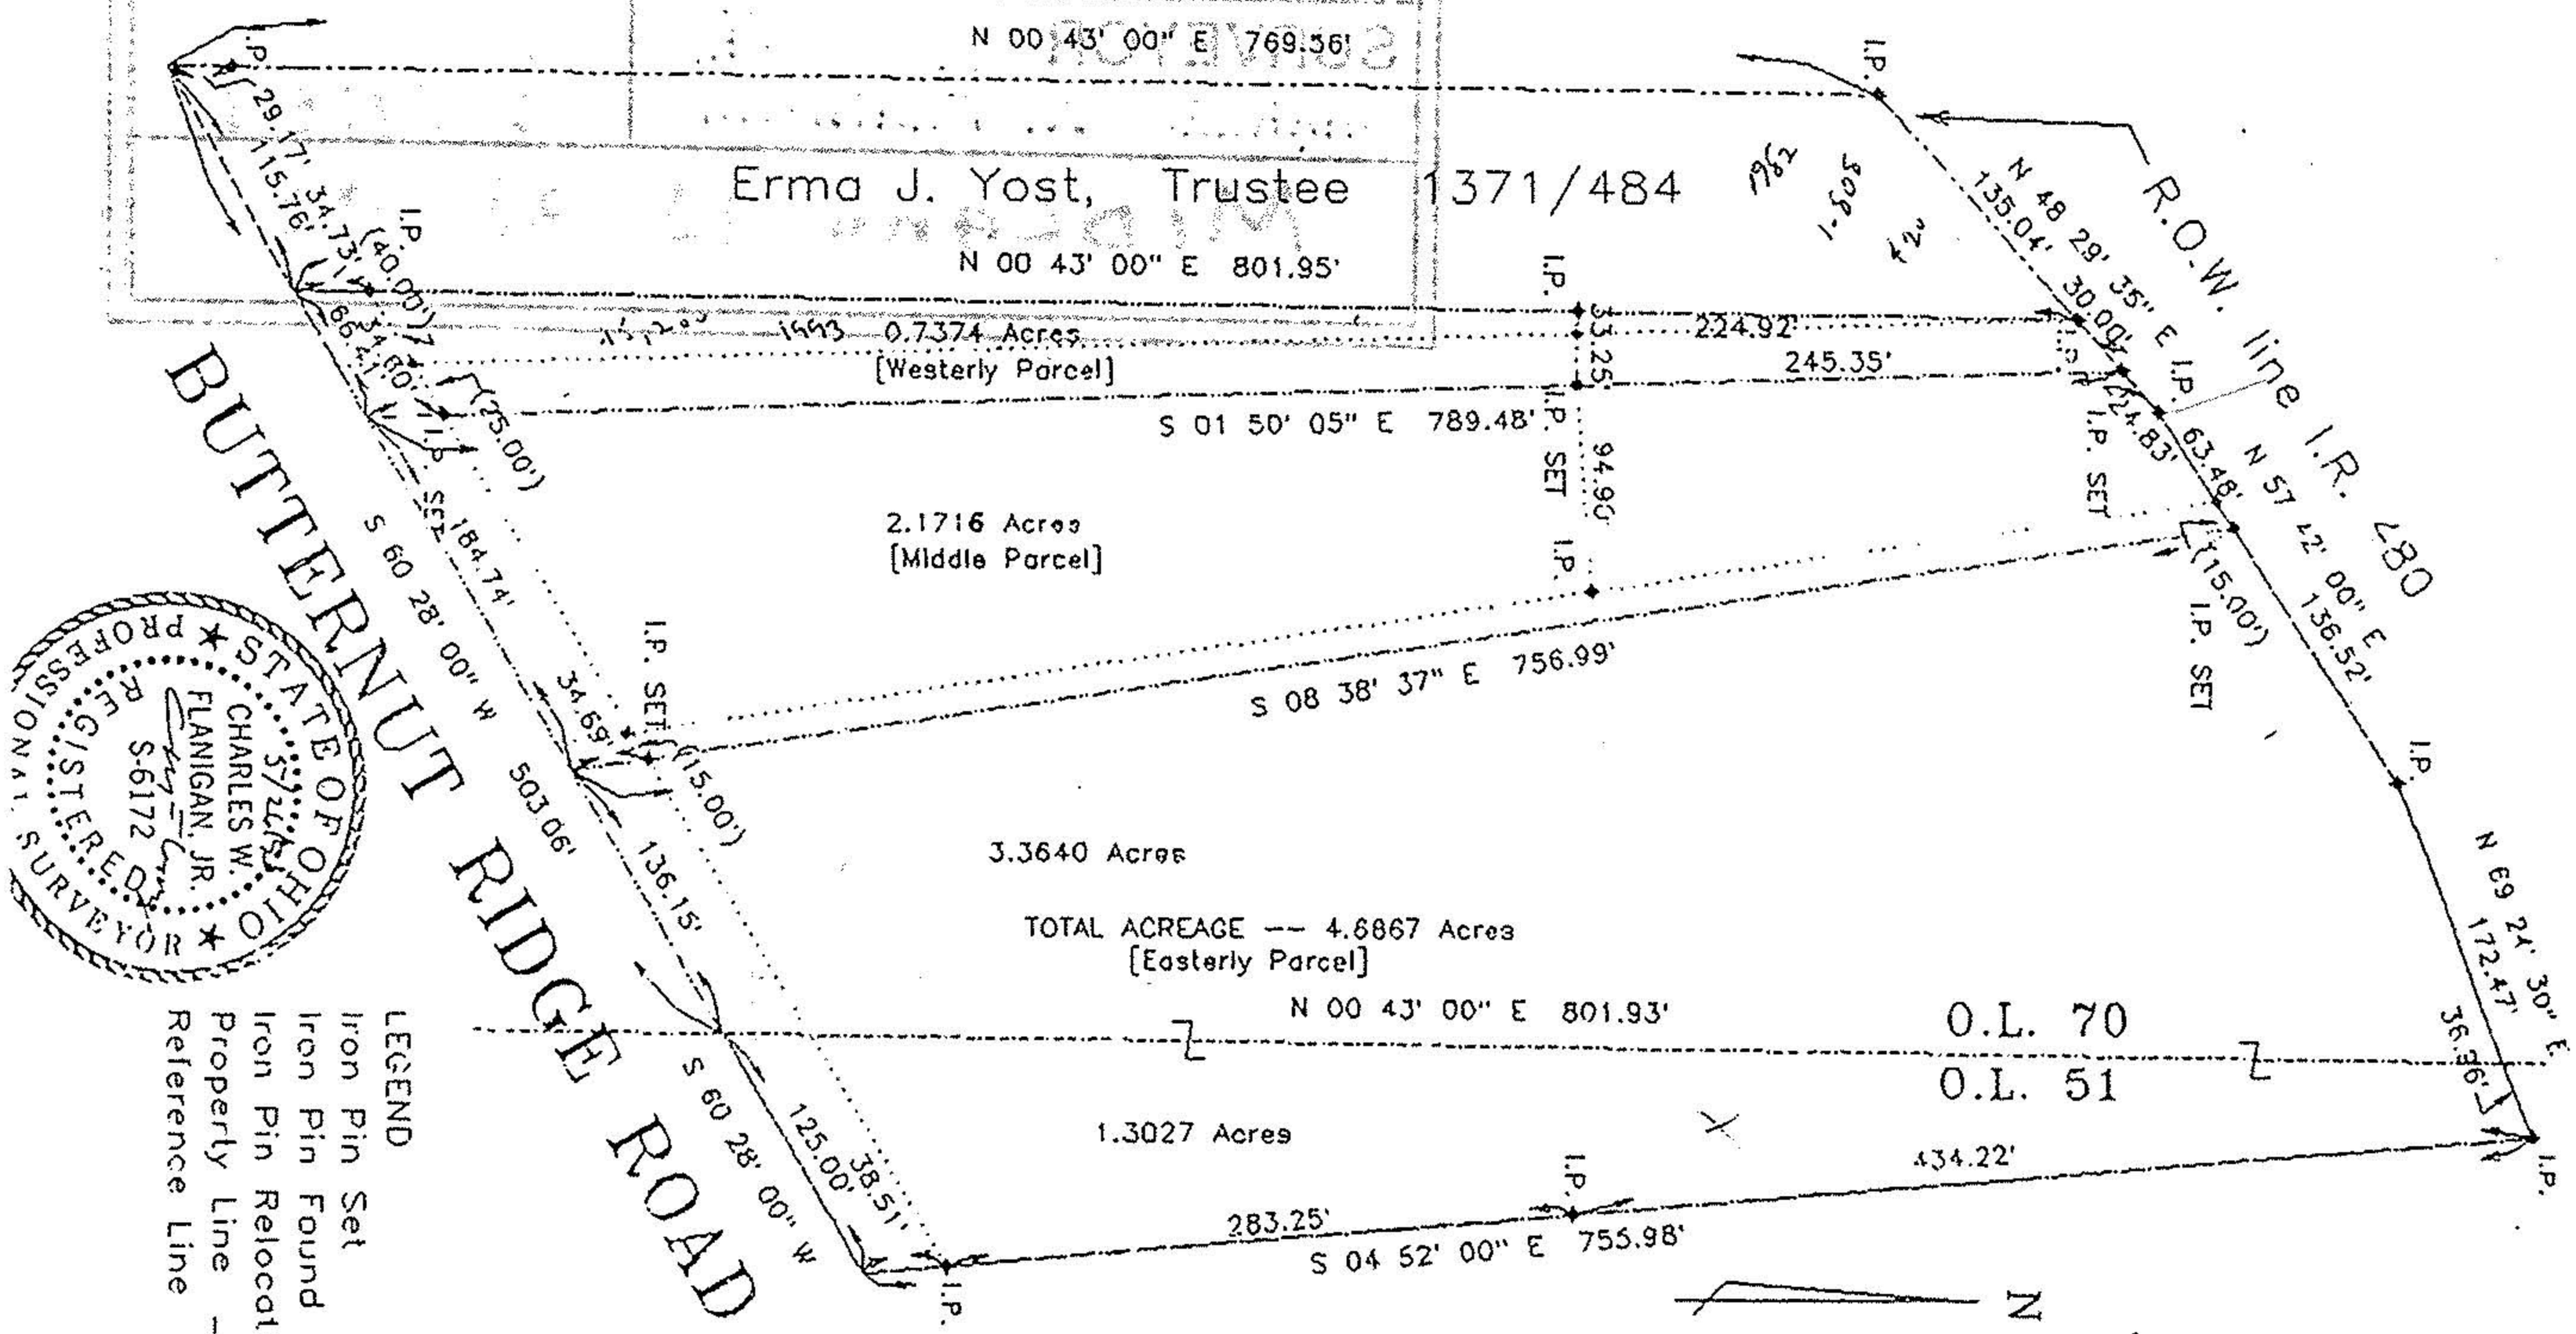

LEGEND

- Iron Pin Set
- Iron Pin Found
- Iron Pin Relocated
- Property Line
- Reference Line