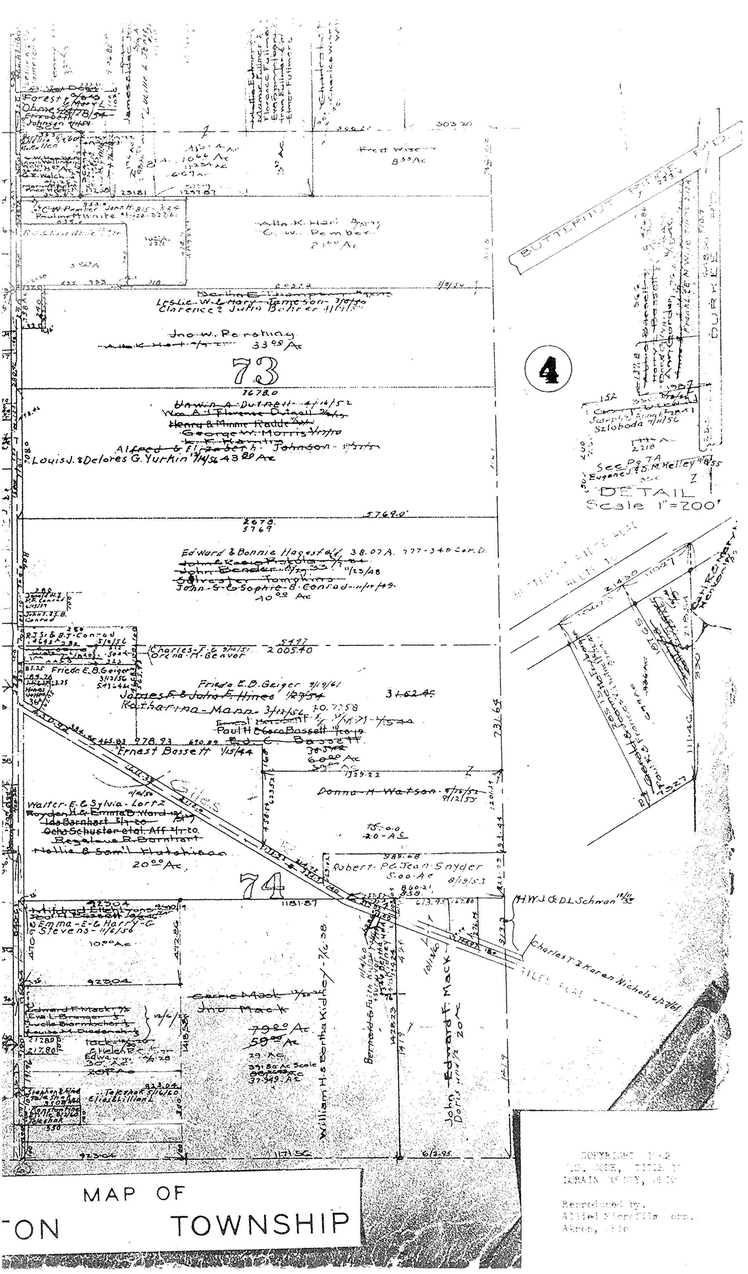

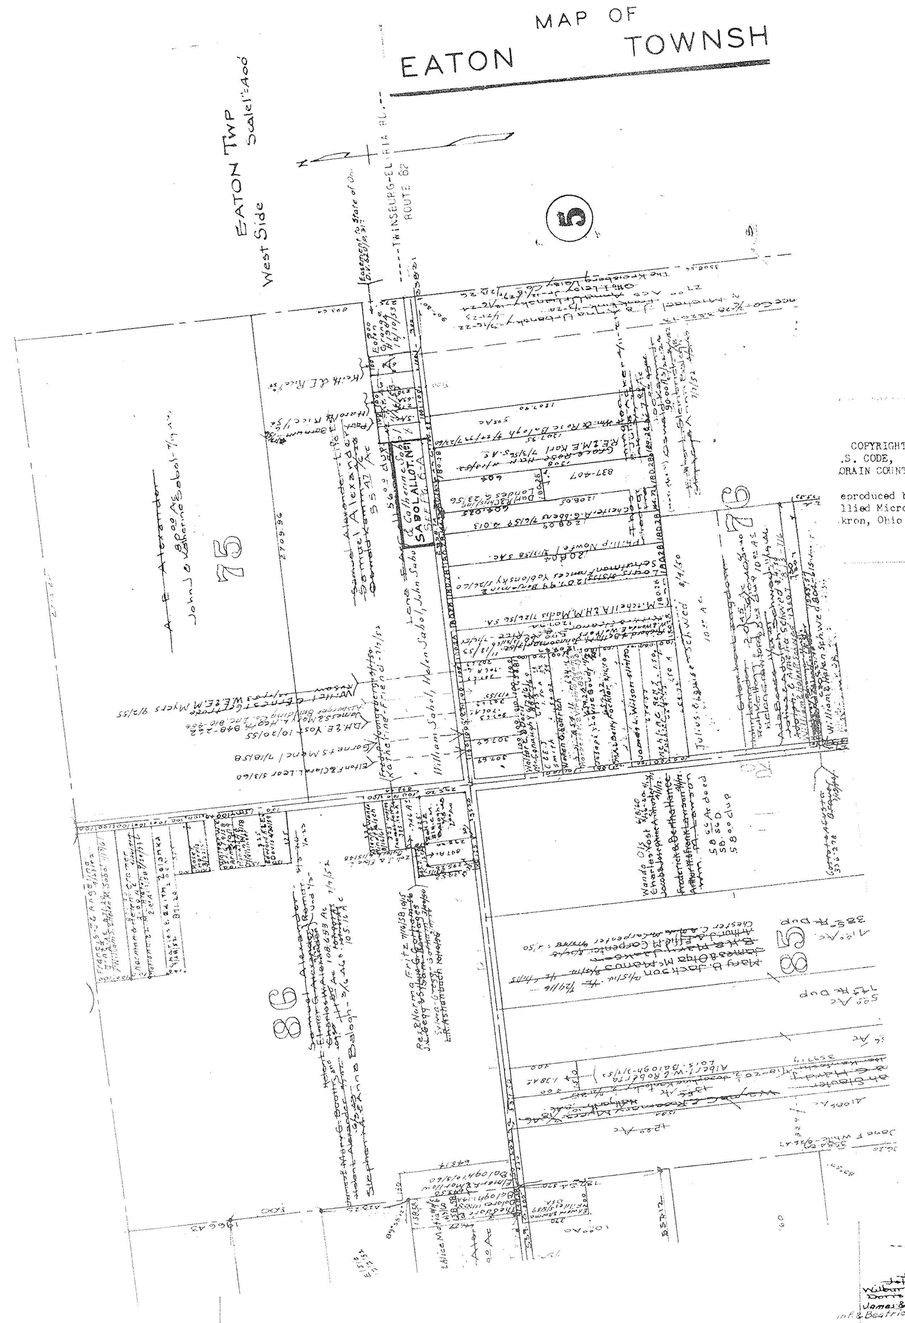

COPYRIGHT 1962
U.S. CODE, TITLE 17
LORAIN COUNTY, OHIO

Reproduced by,
Allied Microfilm Corp.
Akron, Ohio

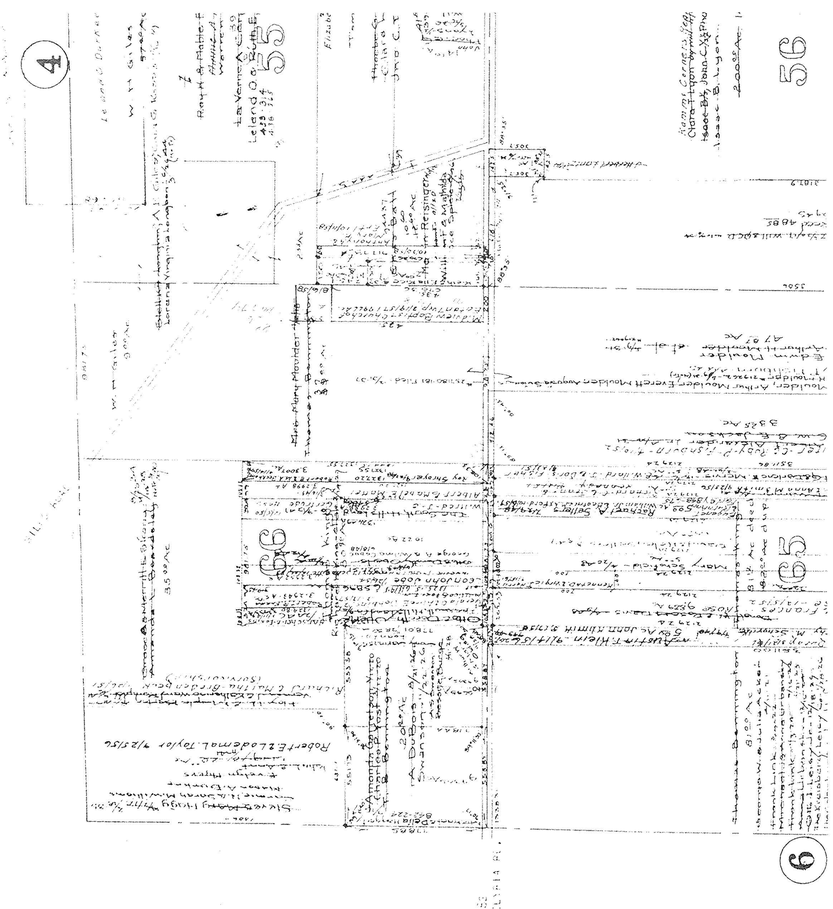

P.P. NO. 11-00-067-000-008	
SPLIT # 21107	DATE OF SURVEY
MAP PAGE 11-13	
SURVEYOR	