KLEINOEDER · SCHMIDT and ASSOCIATES

ENGINEERS — SURVEYORS — CONSULTANTS in LAND PLANNING

ELYRIA · NORWALK · MEDINA OHIO

SURVEY

Sublot(s) _____

Subd'n _____

Township COLUMBIA Tract _____

Orig. Lot(s) 10 Sec. _____

County of LORAIN State of Ohio

Corporation _____

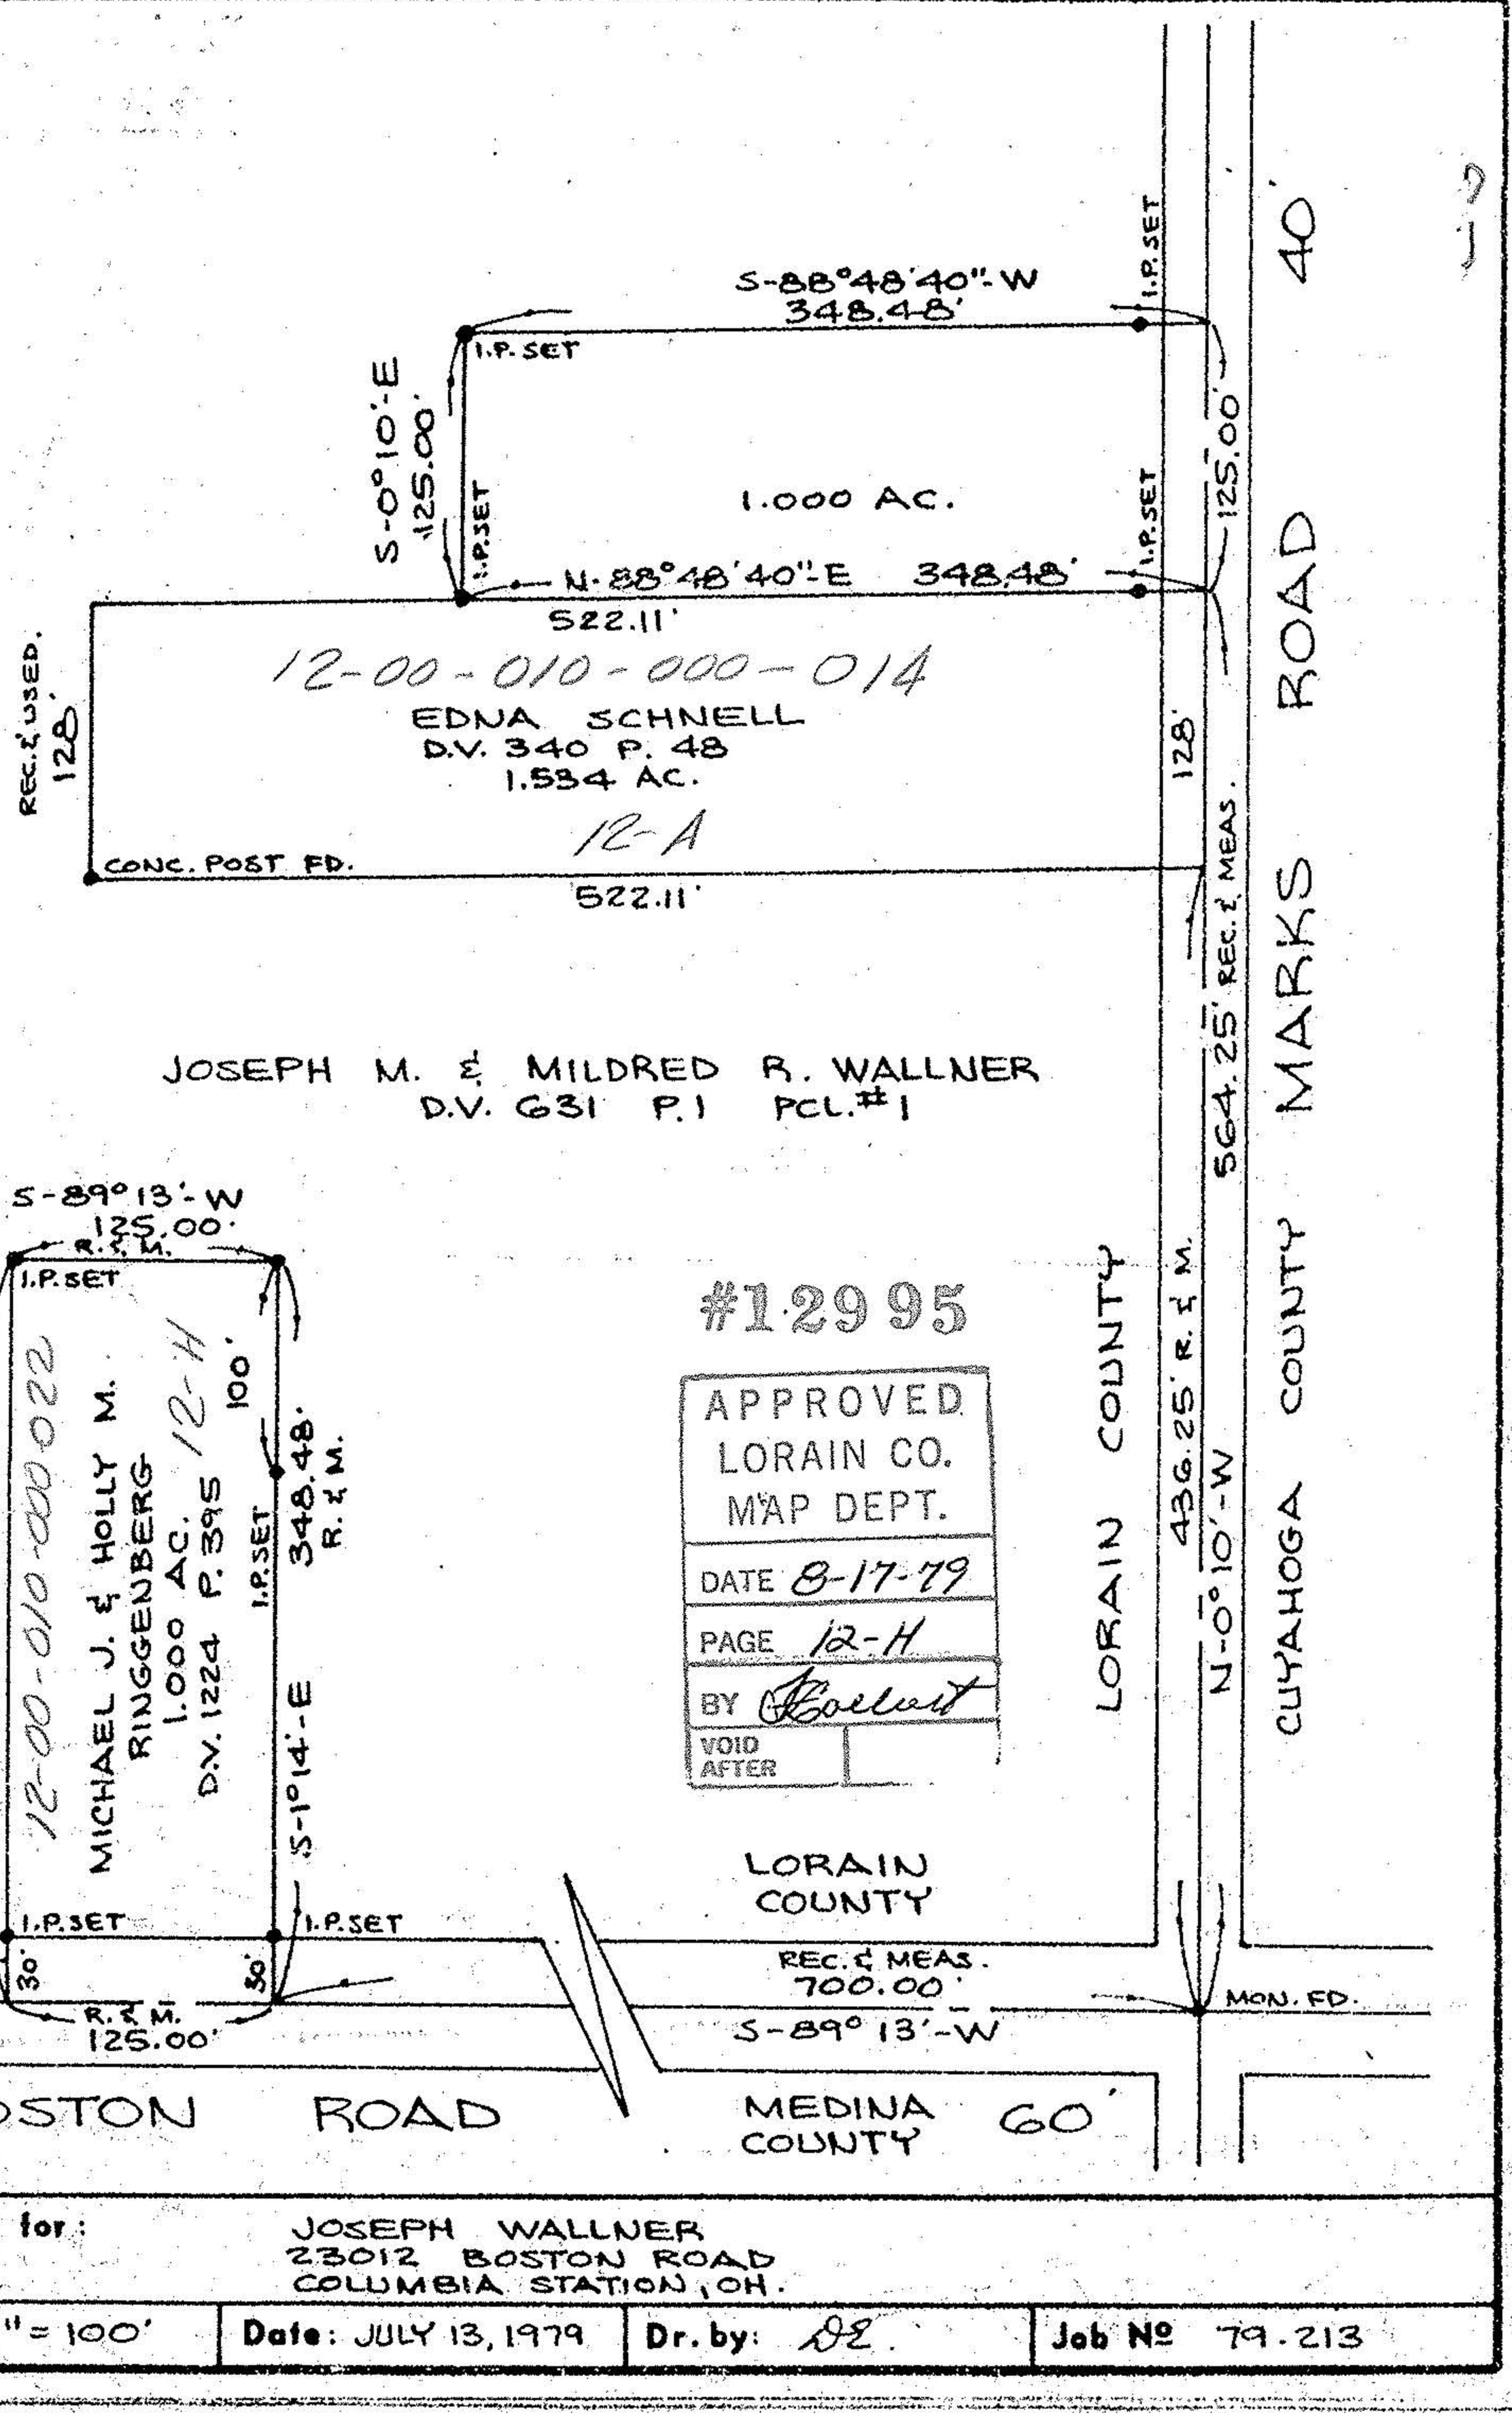

#12995

APPROVED
LORAIN CO.
MAP DEPT.
DATE 8-17-79
PAGE 12-H
BY
VOID AFTER

Prepared for: JOSEPH WALLNER
23012 BOSTON ROAD
COLUMBIA STATION, OH.

Scale: 1" = 100'	Date: JULY 13, 1979	Dr. by: DE.	Job No 79.213