3 06,35

3-00-035-109-055

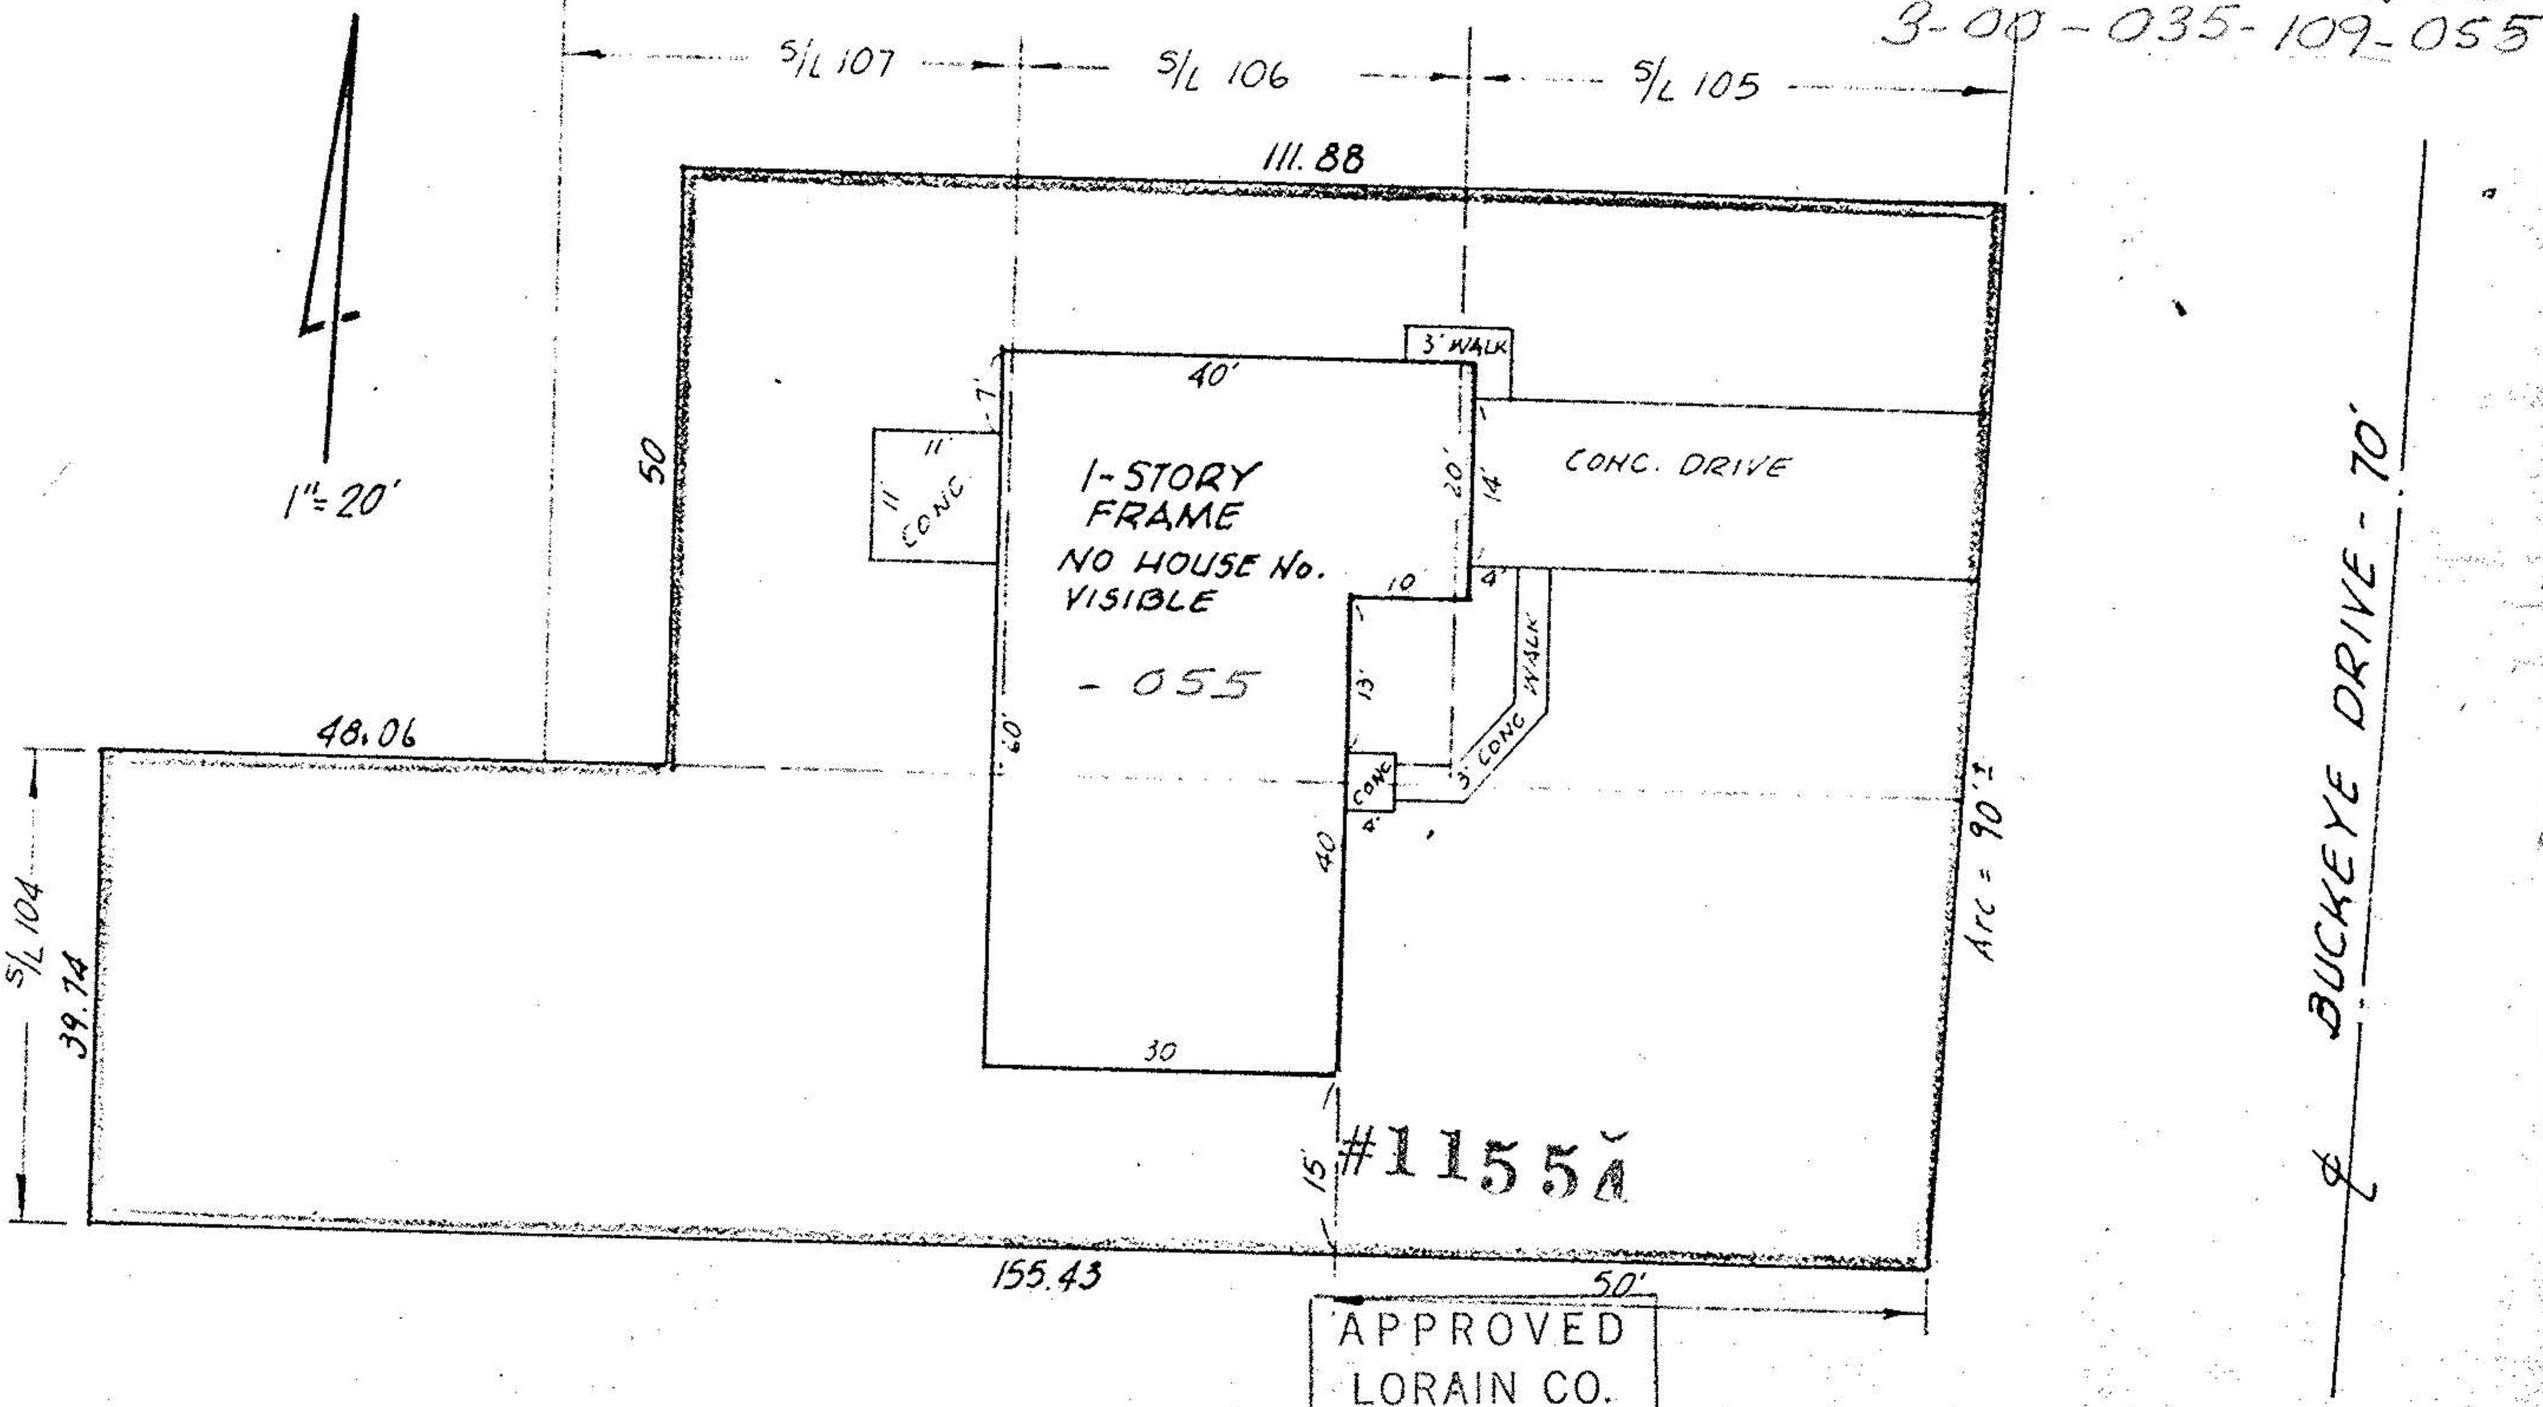

ALL of SUBLOT 104 and PARTS of
SUBLOTS 105, 106 & 107 in BLOCK "C" of
SHORE SUBDIVISION and BUCKEYE COUNTRY CLUB
PLAT VOL. 10 PAGES 30; 31 & 32
PART of ORIG. SHEFFIELD TWP. LOT 35
NOW in CITY of SHEFFIELD LAKE, OHIO

APPROVED
LORAIN CO.
MAP DEPT.
DATE 4-12-78
PAGE 03-00-035
BY C. Francis T.C.
VOID AFTER 11554

THIS IS NOT A PLAT OF SURVEY:
FOR MORTGAGE LOAN PURPOSES ONLY

McGLINCHY & ASSOCIATES
APRIL 3, 1978 #783163
ST # L-8310