LORAIN GREEN LIMITED PARTNERSHIP
1225 DUBLIN ROAD
COLUMBUS OHIO 43215

PLAT OF LOT SPLITS
FROM
PPN 03-00-031-105-023

PART OF ORIGINAL LOT NO. 31
SHEFFIELD TOWNSHIP NOW THE
VILLAGE OF SHEFFIELD
LORAIN COUNTY - OHIO

FEBRUARY 1996
SCALE 1"=100'

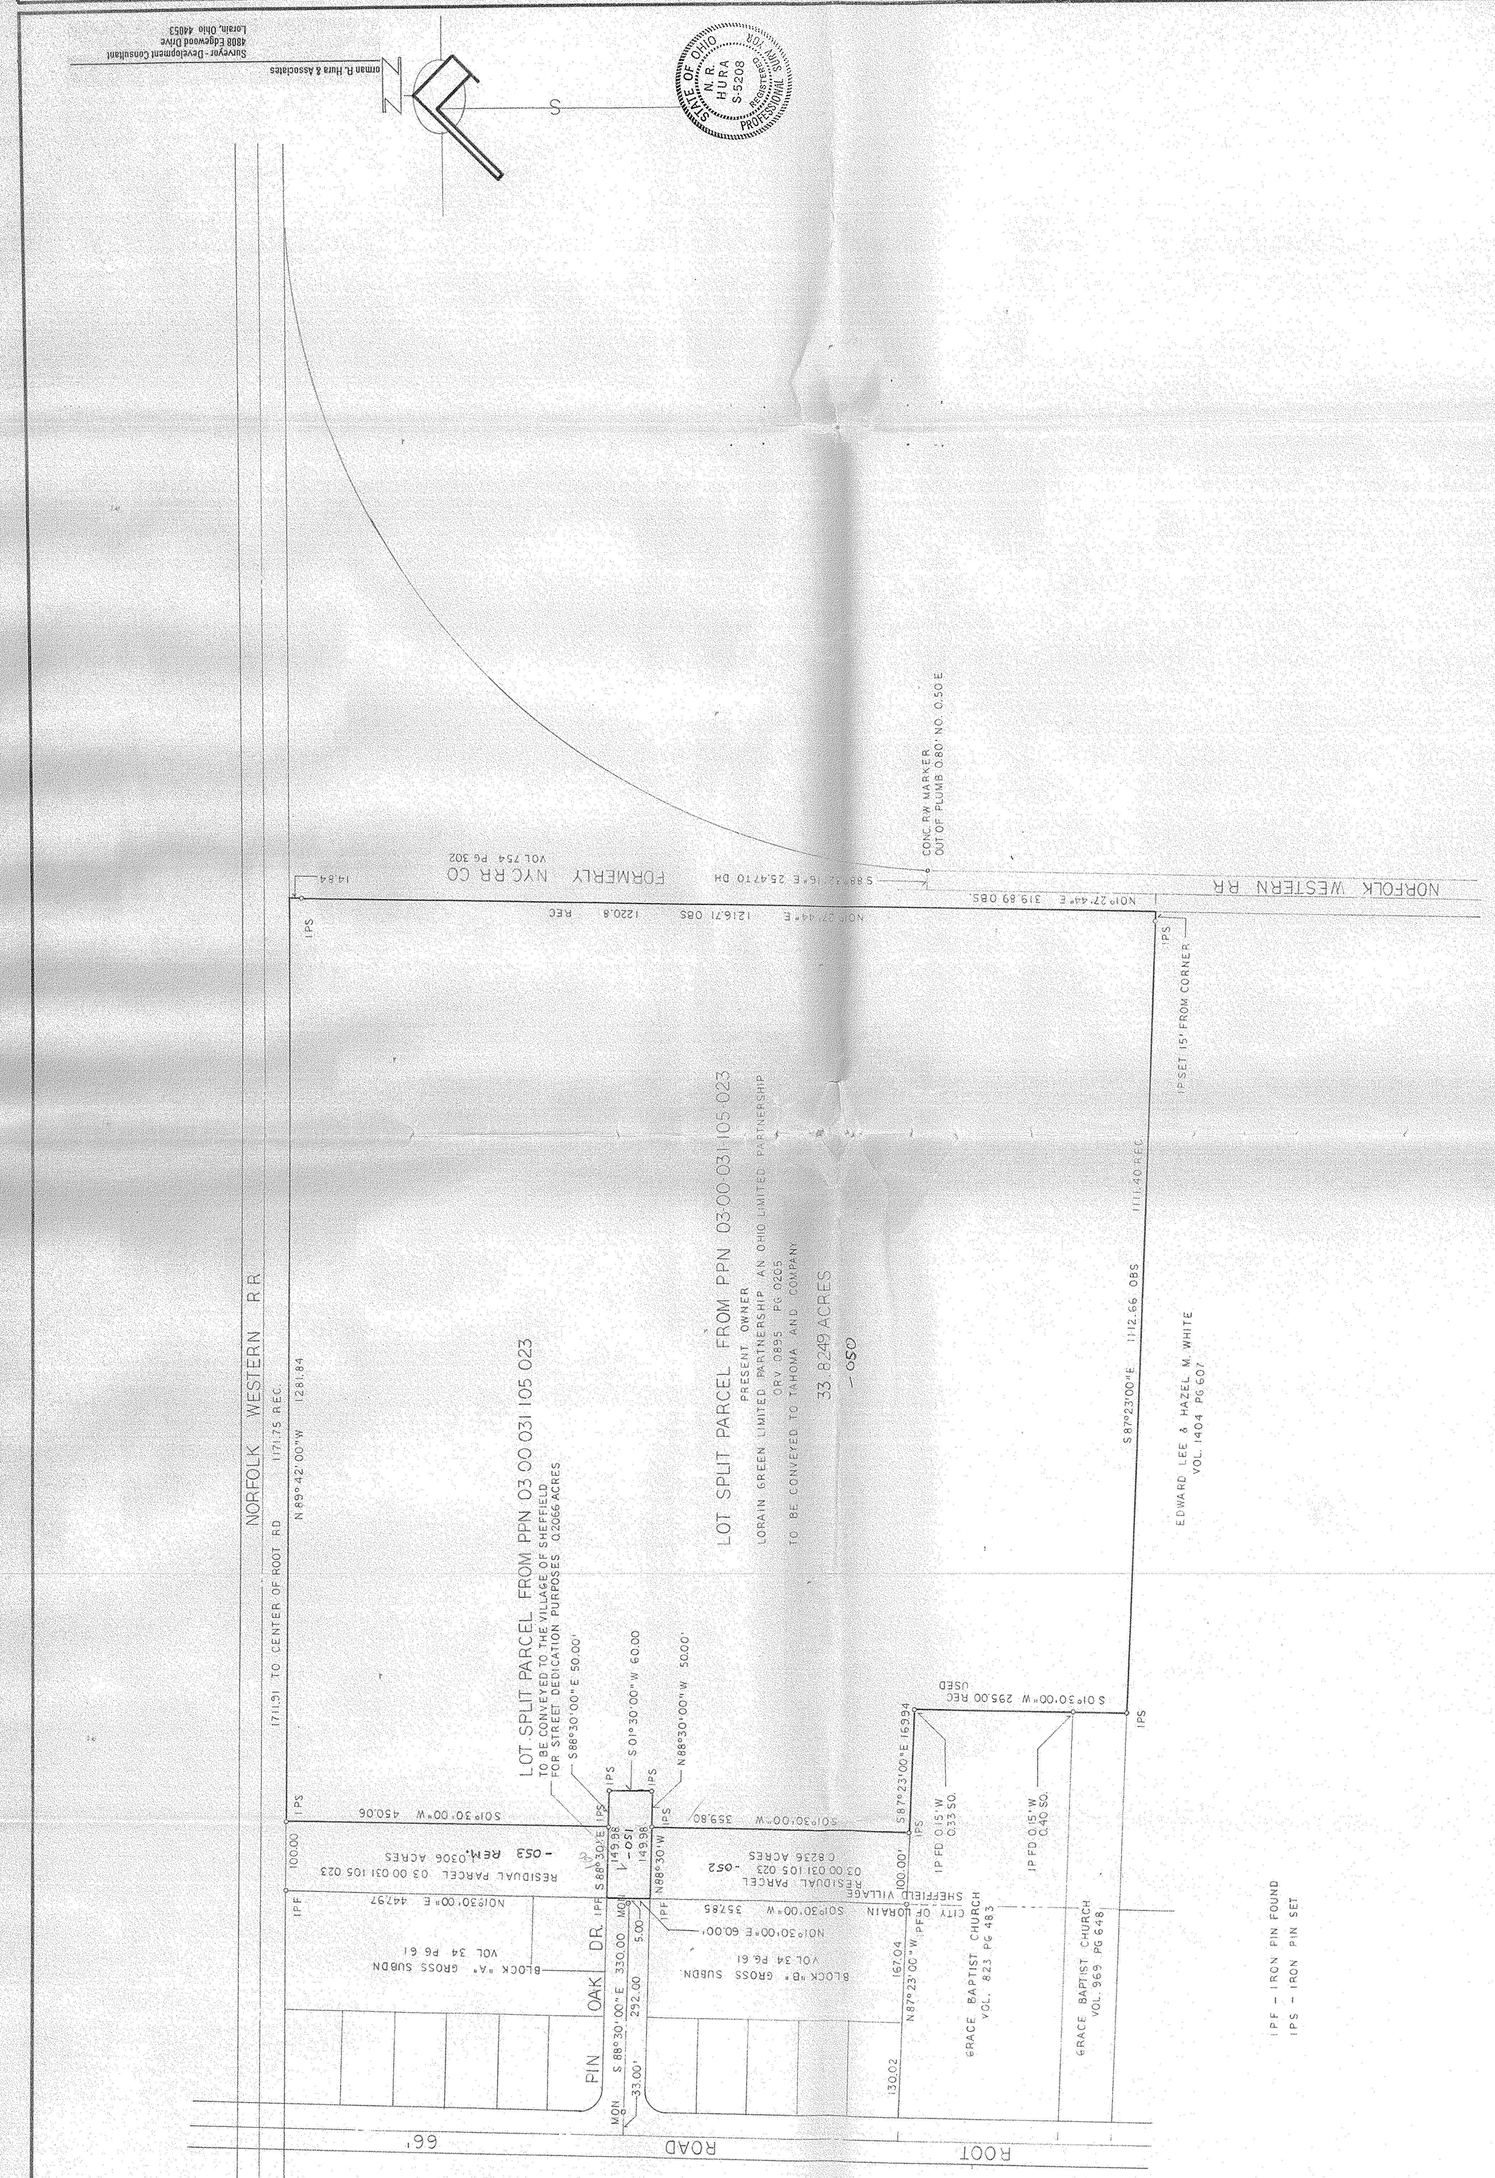

LORAIN GREEN LIMITED PARTNERSHIP
1225 DUBLIN ROAD
COLUMBUS OHIO 43215

PLAT OF LOT SPLITS
FROM
PPN 03-00-031-105-023

PART OF ORIGINAL LOT NO. 31
SHEFFIELD TOWNSHIP NOW THE
VILLAGE OF SHEFFIELD
LORAIN COUNTY - OHIO
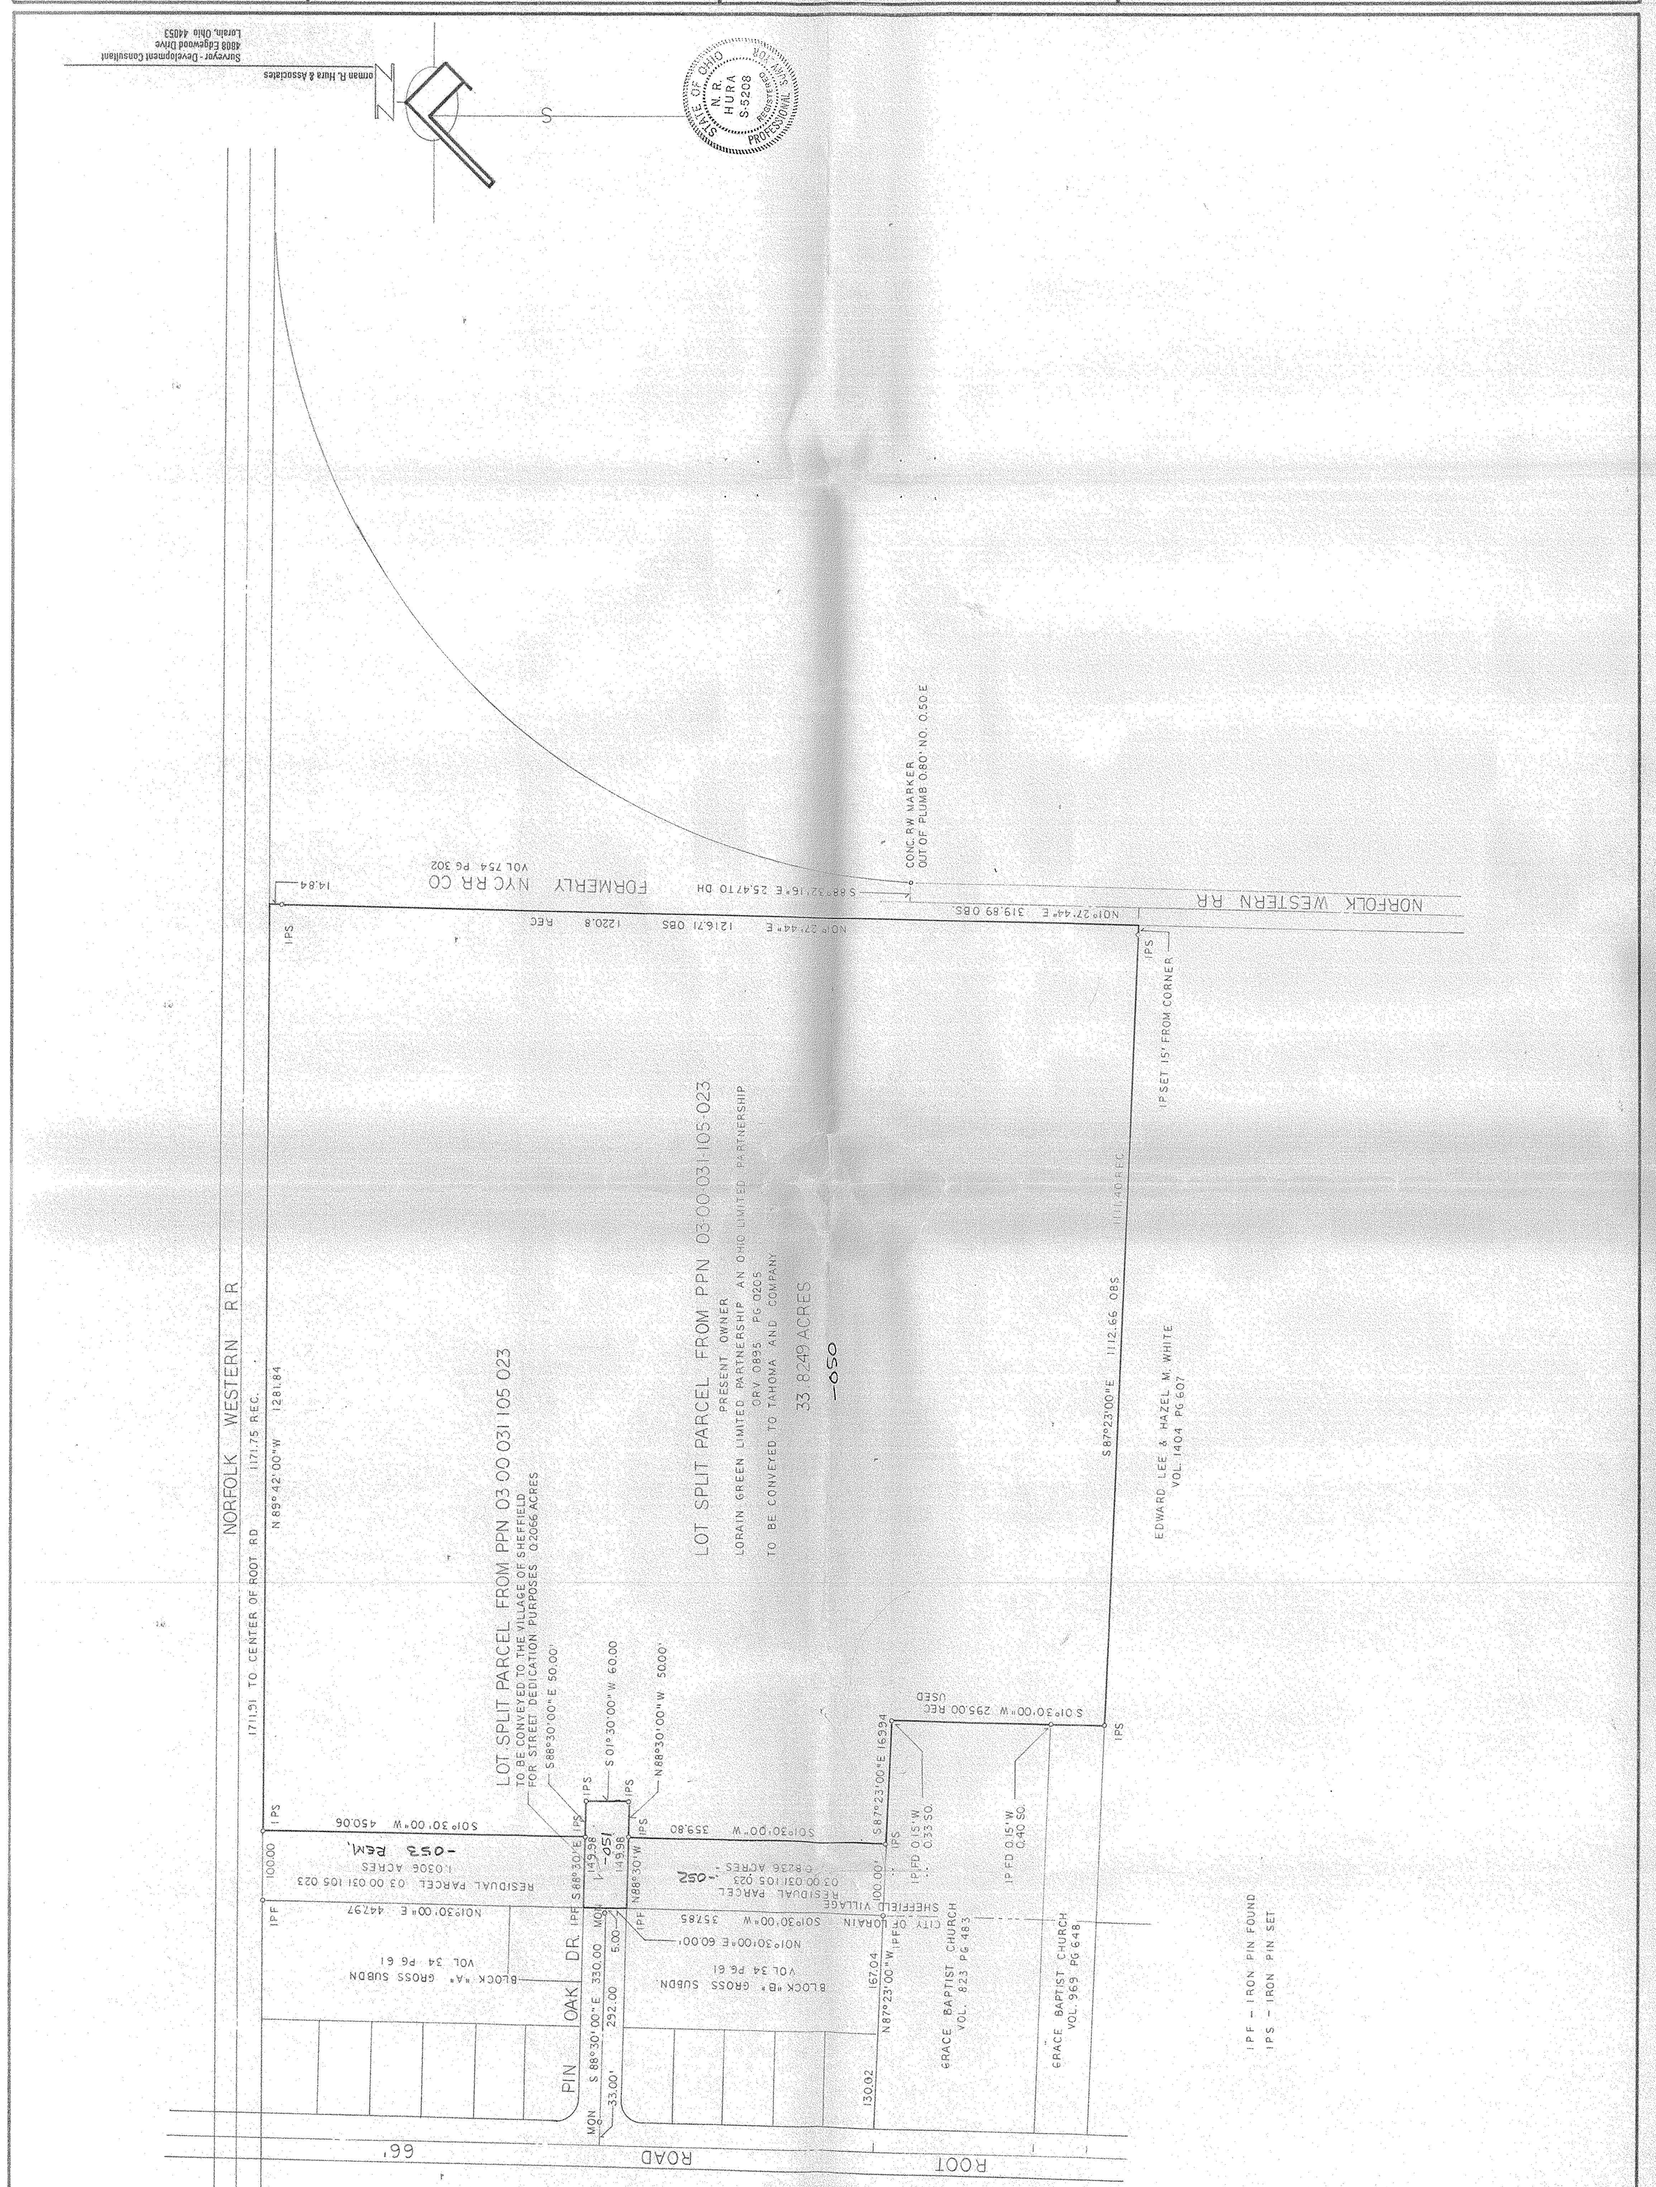
FEBRUARY 1996
SCALE 1"=100'