PARCEL I.D. NO. OHB 100 707
LORAIN COUNTY, OHIO

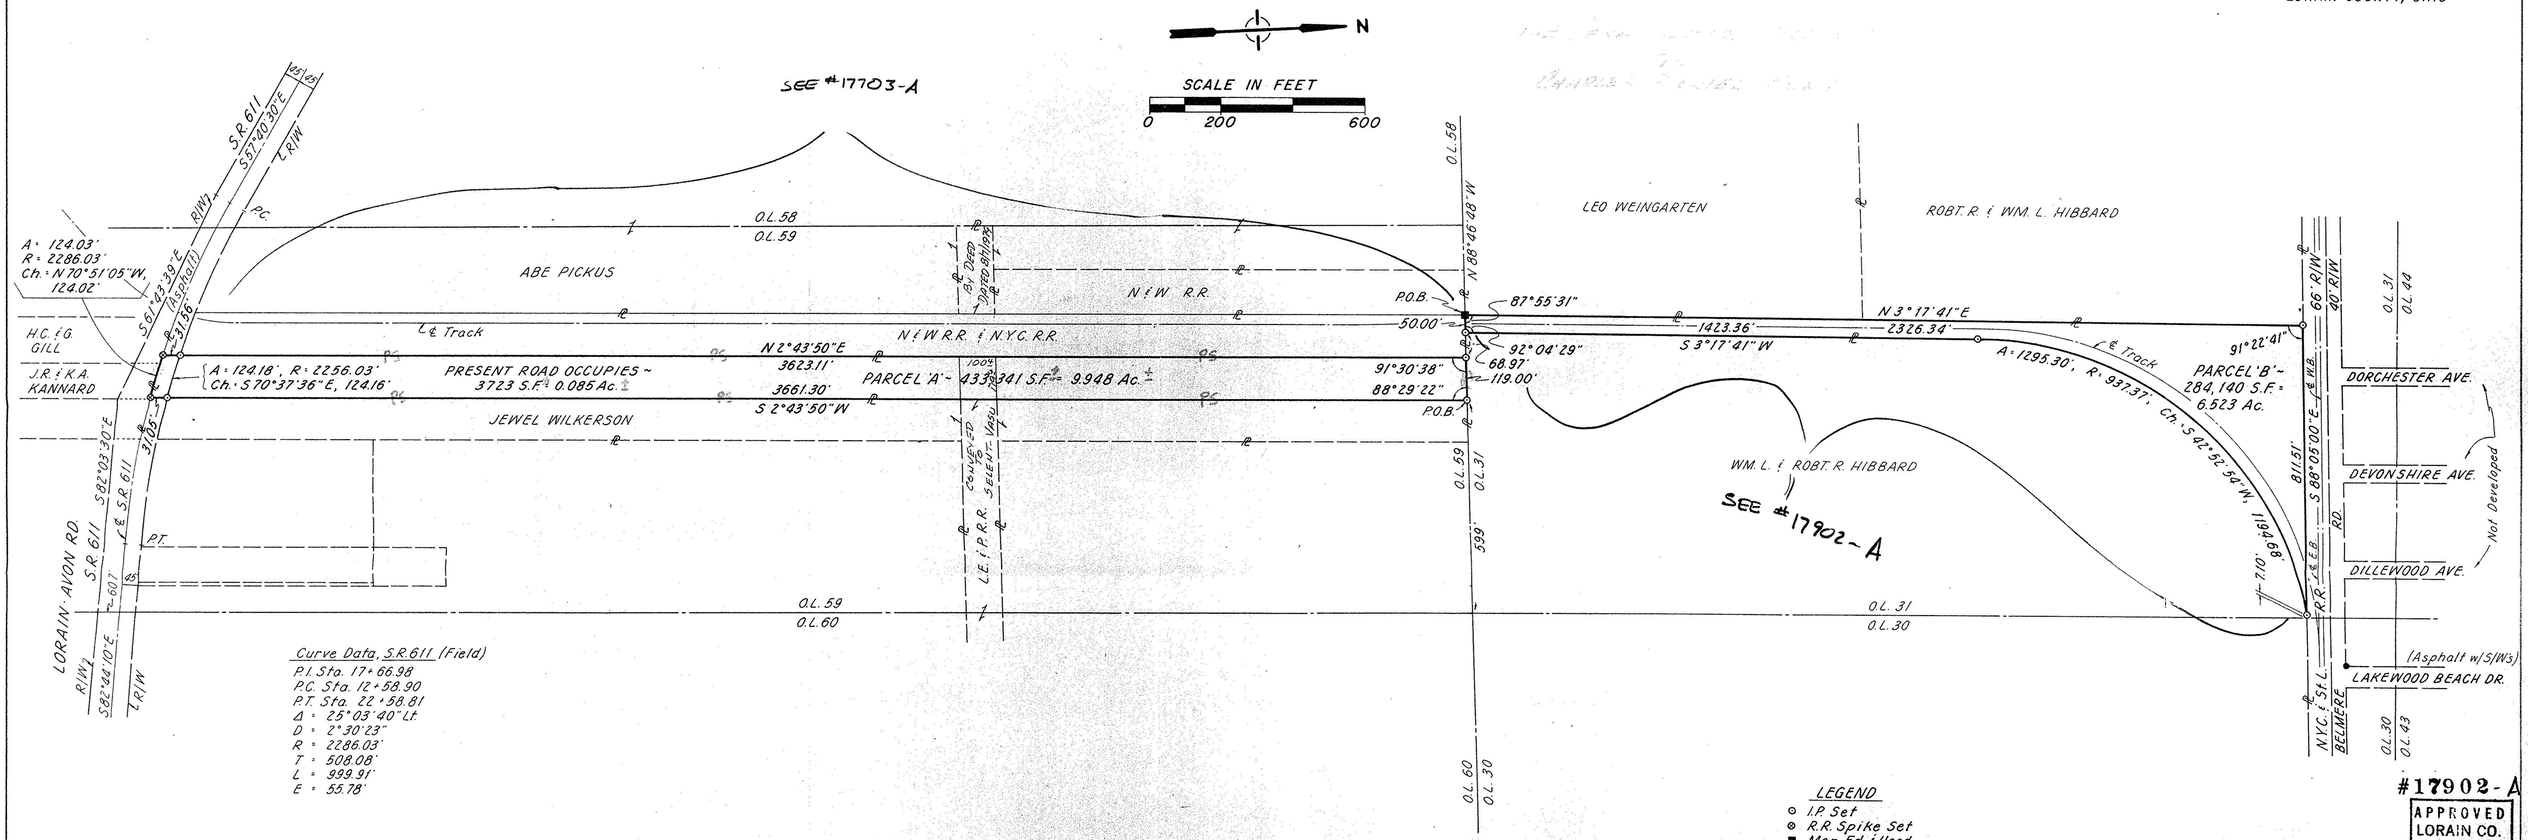

Curve Data, S.R. 611 (Field)
P.I. Sta. 17+66.98
P.C. Sta. 12+58.90
P.T. Sta. 22+58.81
Δ = 25°03'40" Lt.
D = 2°30'23"
R = 2286.03'
T = 508.08'
L = 999.91'
E = 55.78'

LEGEND
- I.P. Set
- R.R. Spike Set
- Mon. Fd. & Used
- I.P. Fd.

PS PROPERTY TO BE CONVEYED

#17902-A

APPROVED
LORAIN CO.
MAP DEPT.
DATE 4.14.88
PAGE 3.B & 3.00-031-
BY T. McMain
VOID AFTER 17902-A

THIS SURVEY CERTIFIED AS TO CORRECTNESS TO THE PENN CENTRAL TRANSPORTATION COMPANY AND TO THE TITLE INSURANCE COMPANY INSURING THEIR INTERESTS IN THE PREMISES.

Richard D. Keller

RICHARD D. KELLER, REG. SURVEYOR NO. 5648

JUNE 30, 1977

Richland Engineering Limited
CONSULTING ENGINEERS
MANSFIELD, OHIO

SURVEY of 16.471 Acres
being in the
VILLAGE OF SHEFFIELD
O.L.'s 31 & 59, T-7-N, R-17-W
LORAIN COUNTY, OHIO

SYA-107

CALC.	DRAWN	TRACED	CHECKED	REVIEWED	DATE	REVISED
REF	WLF					

C-2672