PART OF ORIGINAL COLUMBIA TOWNSHIP LOT NO. 23, TOWNSHIP OF COLUMBIA, COUNTY OF LORAIN, STATE OF OHIO

SCALE IN FEET

0 200 400

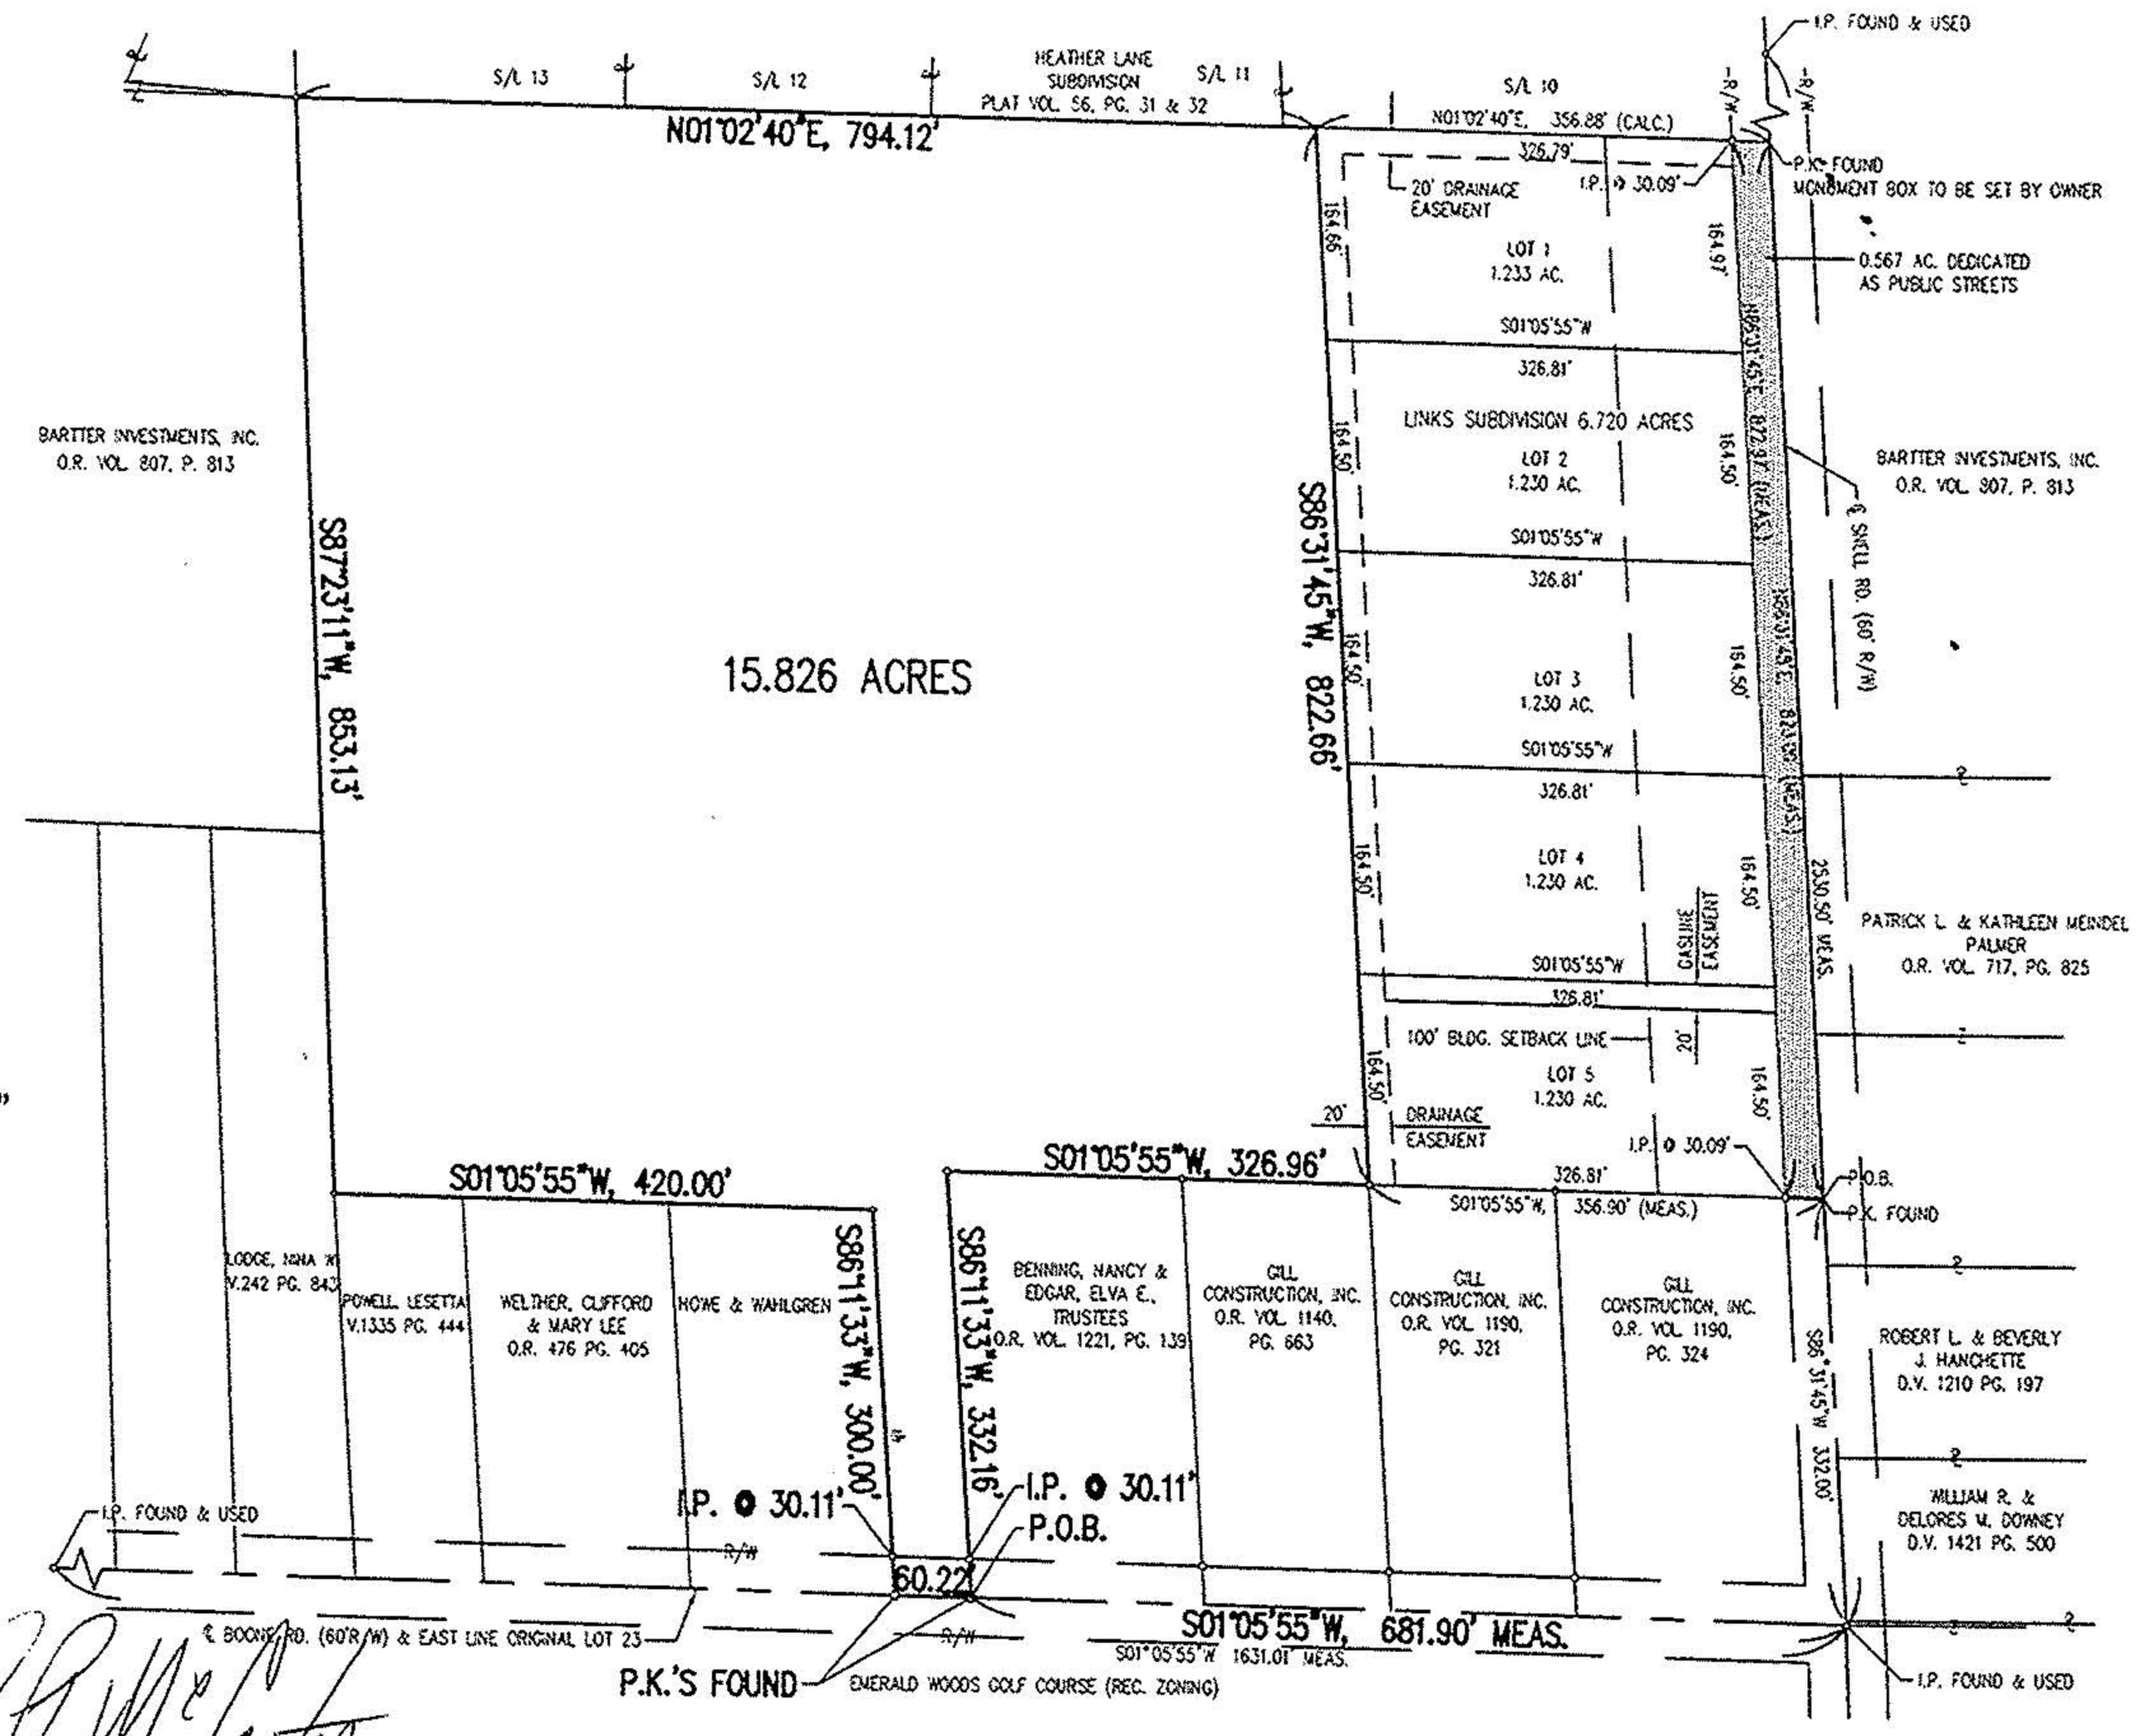

LEGEND

- ● SURVEY MARKER SET WITH CAP STAMPED "McCARTNEY & ASSOC." (5/8" DIA. x 30" LONG).
- ○ SURVEY MARKER FOUND
- ⬡ P.K. NAIL FOUND

BASIS OF BEARINGS

BEARINGS ARE TO AN ASSUMED MERIDIAN USED TO DENOTE ANGLES ONLY.

PRIOR DEED REFERENCE

O.R. VOL. 972, PGS. 940-945

#22730-A

APPROVED
LORAIN CO.
MAP DEPT.
DATE 12-24-98
PAGE 12-00-023 & B
BY T. Dill
ROAD AFTER 22730-A

STATE OF OHIO
BRIAN P. McCARTNEY S-7957
REGISTERED PROFESSIONAL SURVEYOR

BRIAN P. McCARTNEY, P.E., P.S.
OHIO REGISTERED SURVEYOR NO. S-7957

52 N. Diamond Street
Mansfield, Ohio 44902
419/525-0093, Fax: 419/525-0635

230 Third Street
Elyria, Ohio 44035
440/323-9608, Fax: 440/323-3644

KEM
K.E. McCartney & Associates, Inc.
Engineers • Planners • Surveyors