FILE # 4673

PLAT OF SURVEY FOR

GILL PROPERTIES L.L.C

OF PART OF ORIGINAL COLUMBIA TOWNSHIP LOTS NOS. 24 & 37
NOW IN COLUMBIA TOWNSHIP, LORAIN COUNTY, OHIO.

APRIL 2001 SCALE 1" = 150'

ERIC J. NELSON P.S.
GILES NELSON & ASSOC. INC.
CIVIL ENGINEERING & SURVEYING
27201 S. R. 82 – SUITE #2
COLUMBIA TWP., OHIO 44028
PH 440 236 6267 F 236 6270

STATE OF OHIO ERIC J. NELSON 7348 REGISTERED SURVEYOR

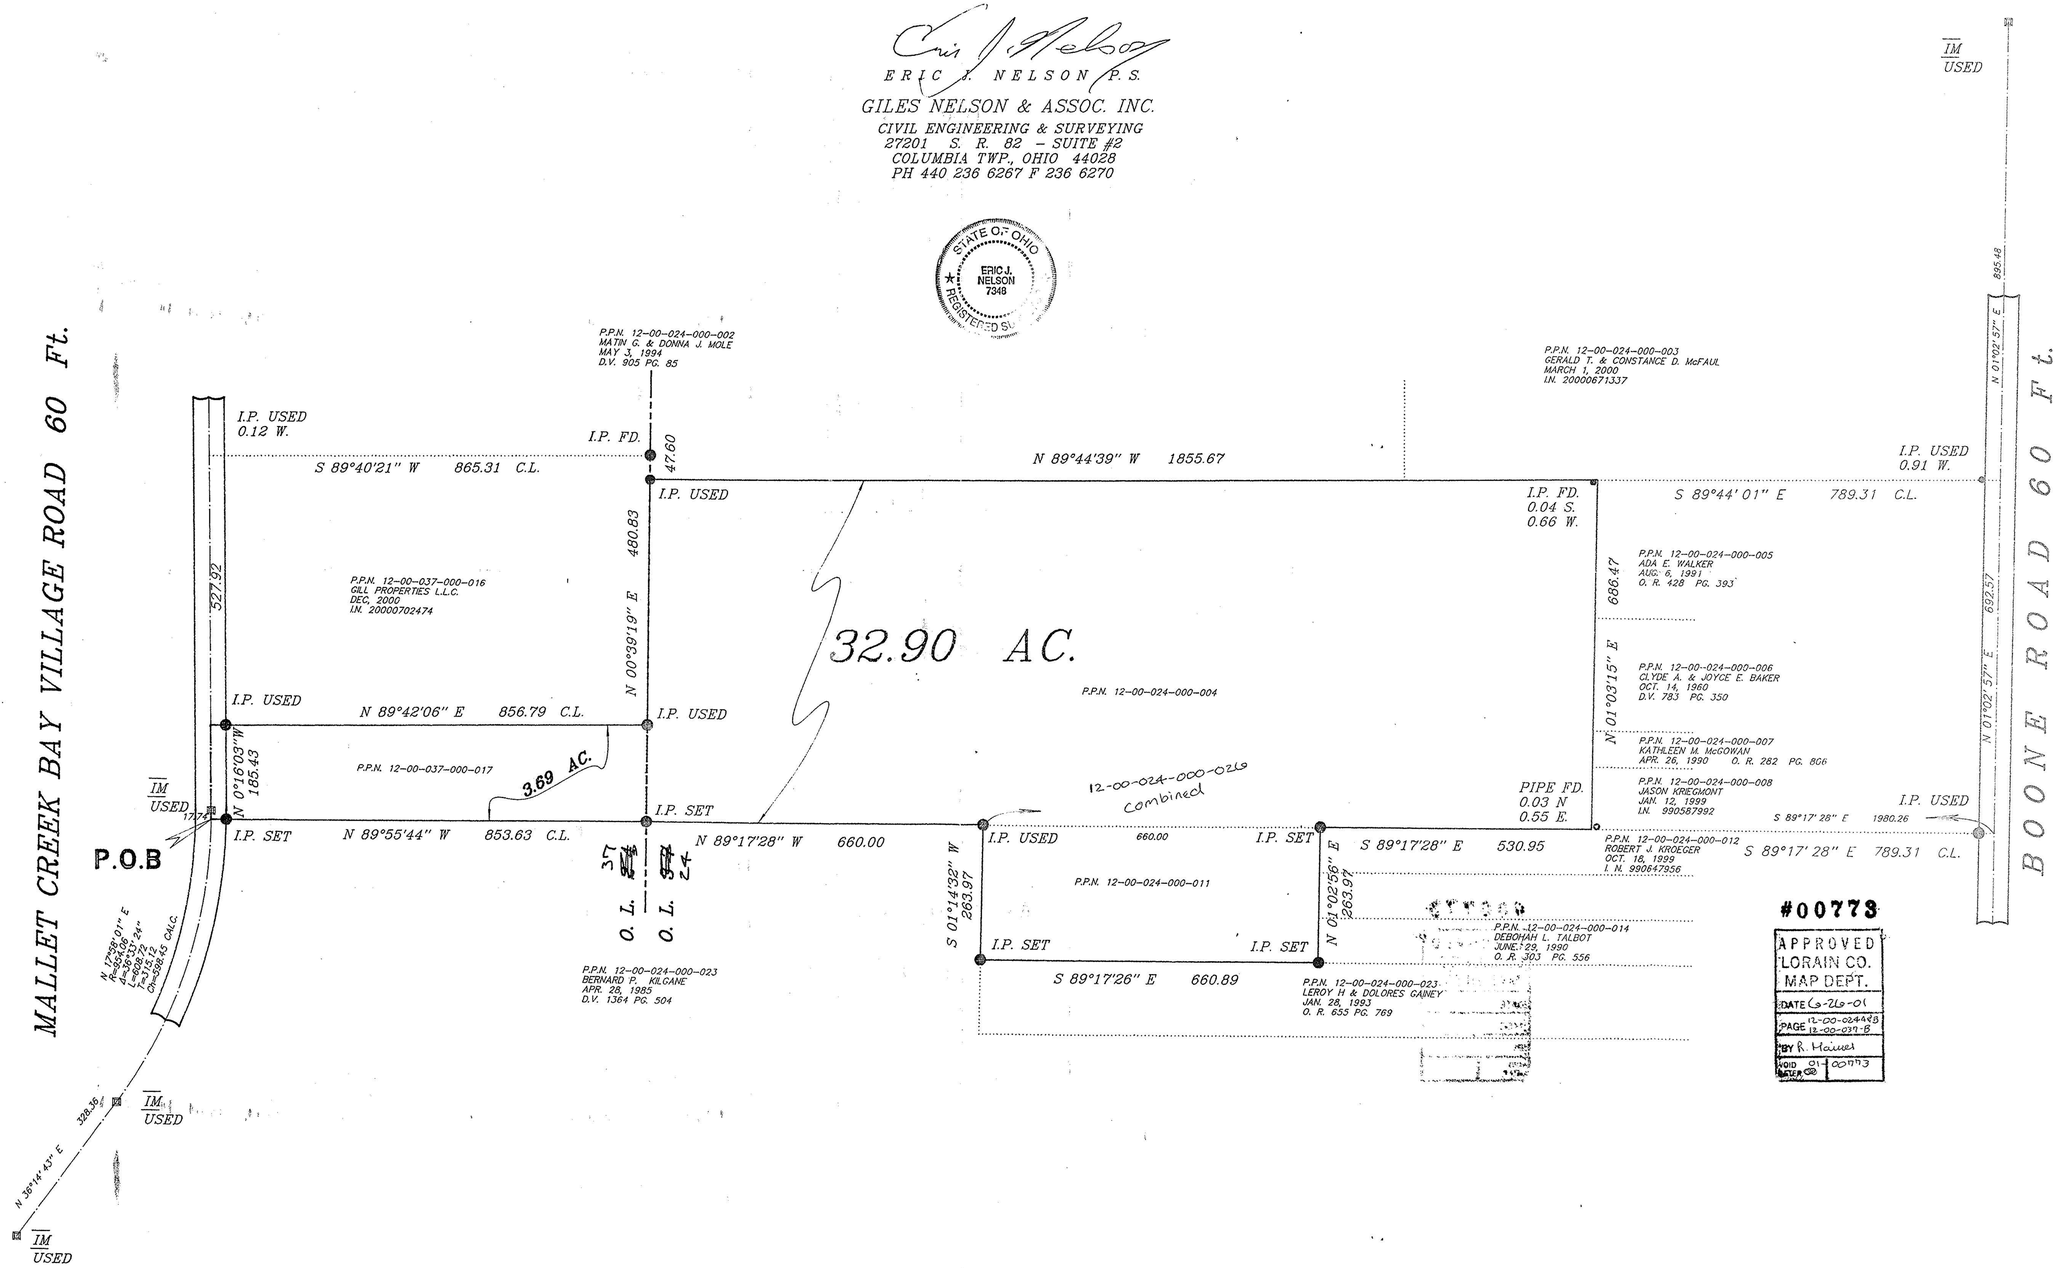

#00773

APPROVED
LORAIN CO.
MAP DEPT.
DATE 6-26-01
PAGE 12-00-024-000
12-00-037-B
BY R. Hauer
VOID AFTER 01-00773