PLAT PREPARED BY
R. GROMLEY INCORPORATED
233 LIBERTY STREET
CONNEAUT, OHIO
216 593 6321

BEARINGS SHOWN HEREON ARE TO AN ASSUMED MERIDIAN AND ARE USED TO DENOTE ANGLES ONLY:

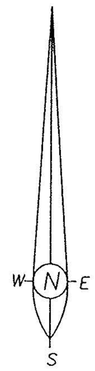

100 0 100 200 300
GRAPHIC SCALE - FEET

RALPH W. GROMLEY R. S. NO. 7431

STATE OF OHIO
RALPH
GROMLEY
7431
REGISTERED
SURVEYOR
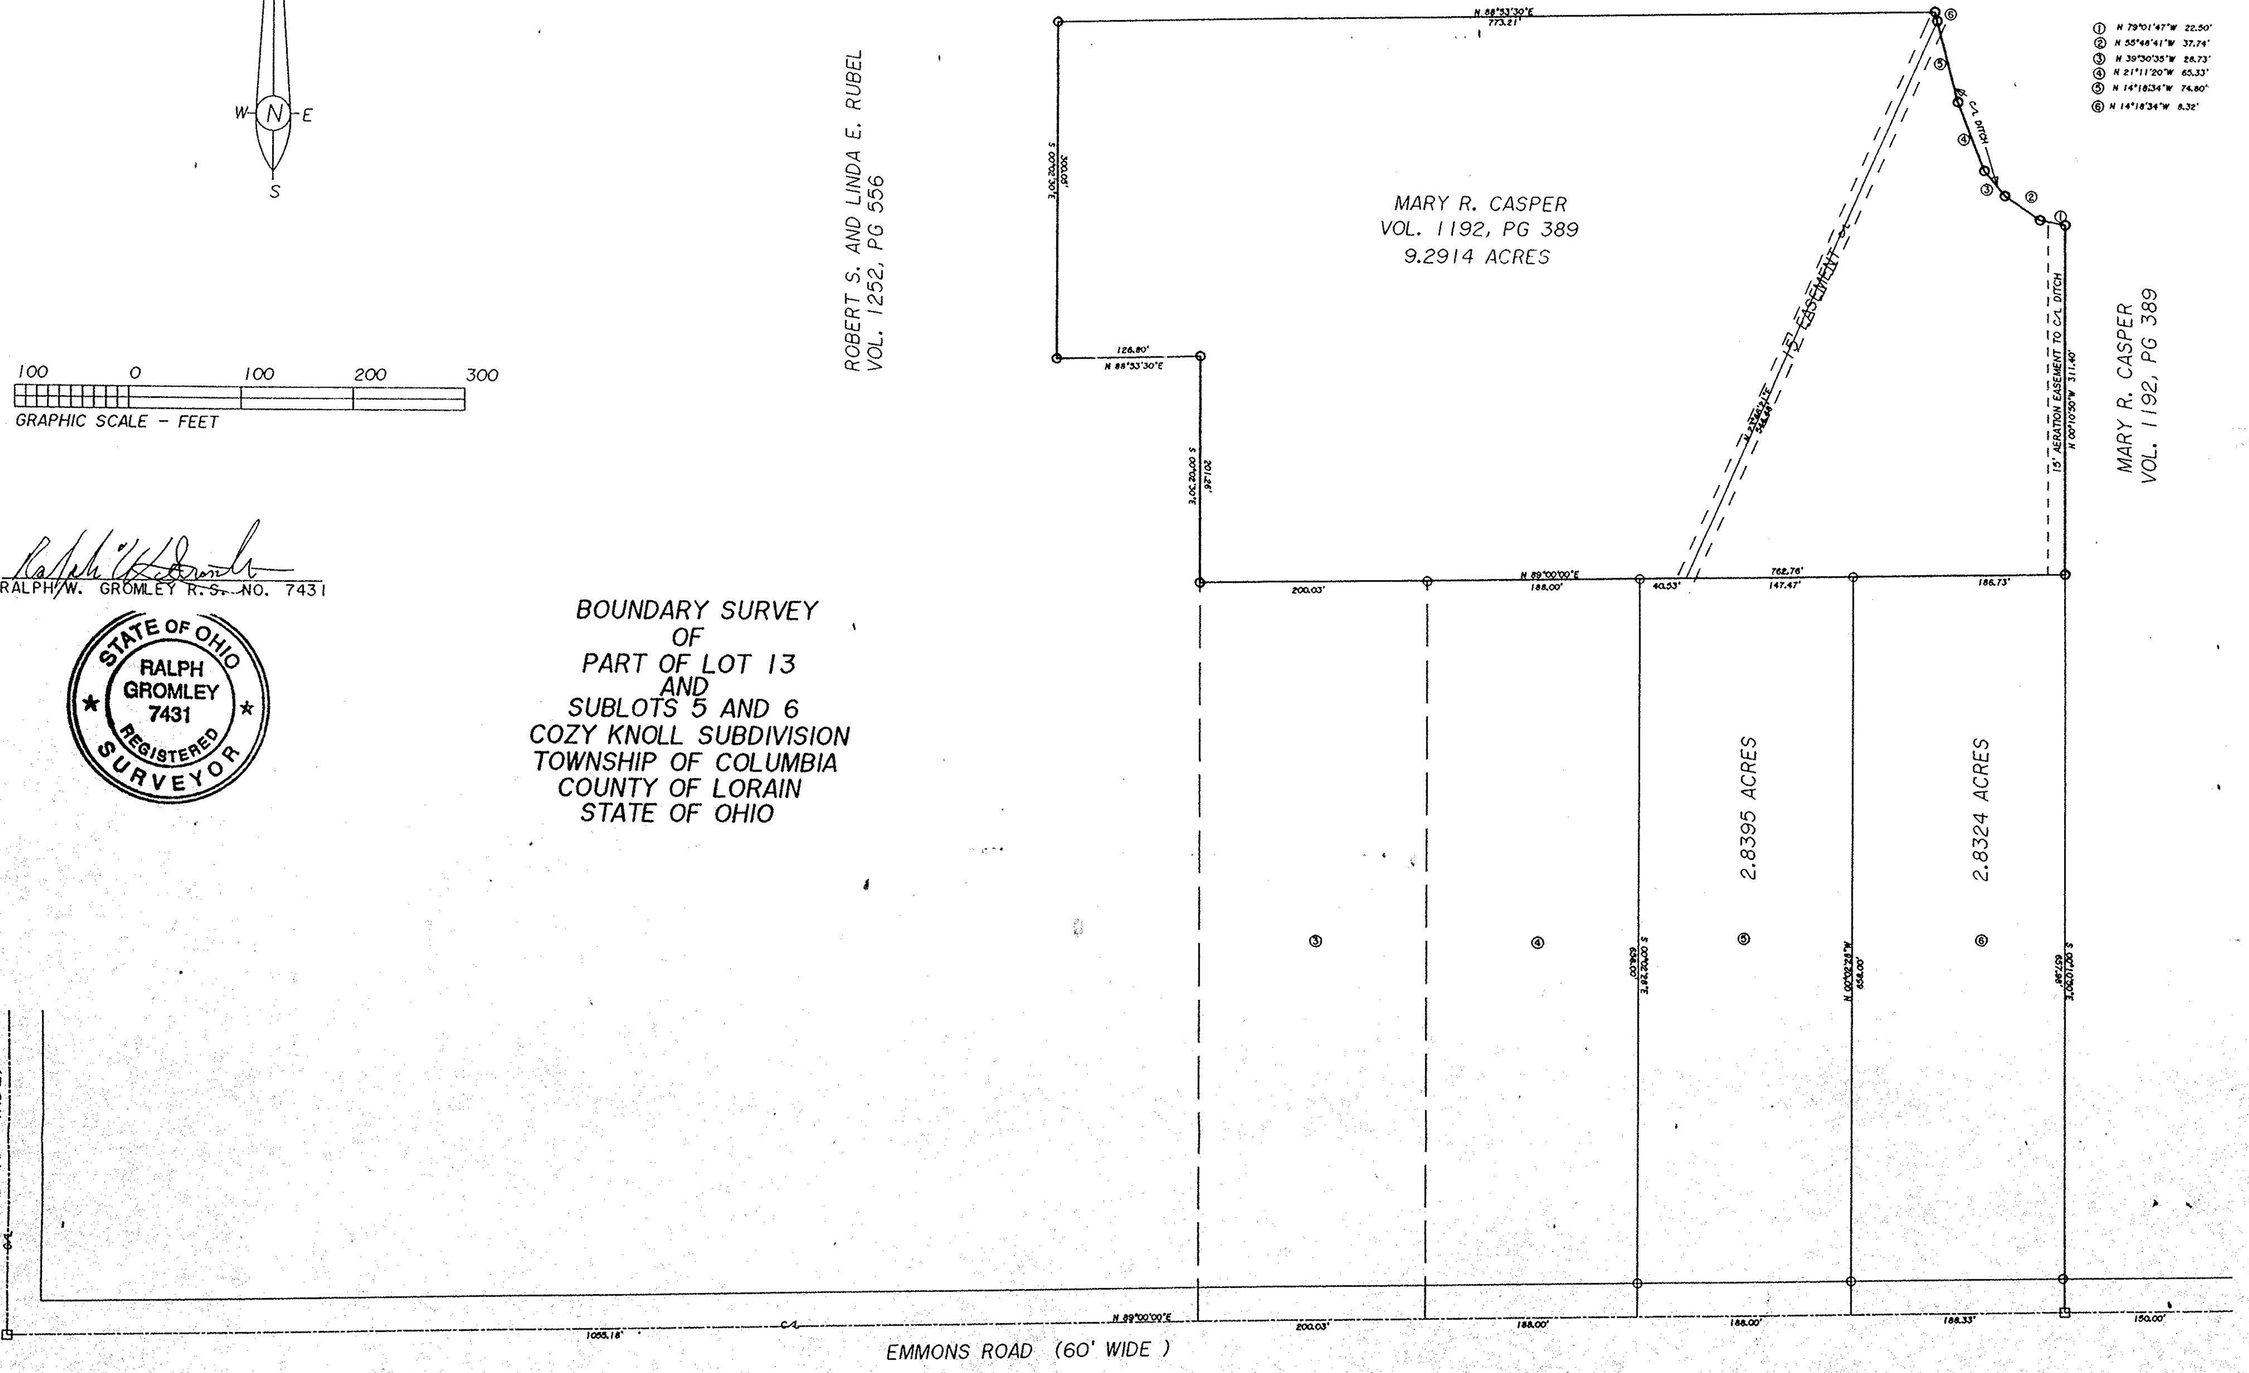
BOUNDARY SURVEY
OF
PART OF LOT 13
AND
SUBLOTS 5 AND 6
COZY KNOLL SUBDIVISION
TOWNSHIP OF COLUMBIA
COUNTY OF LORAIN
STATE OF OHIO