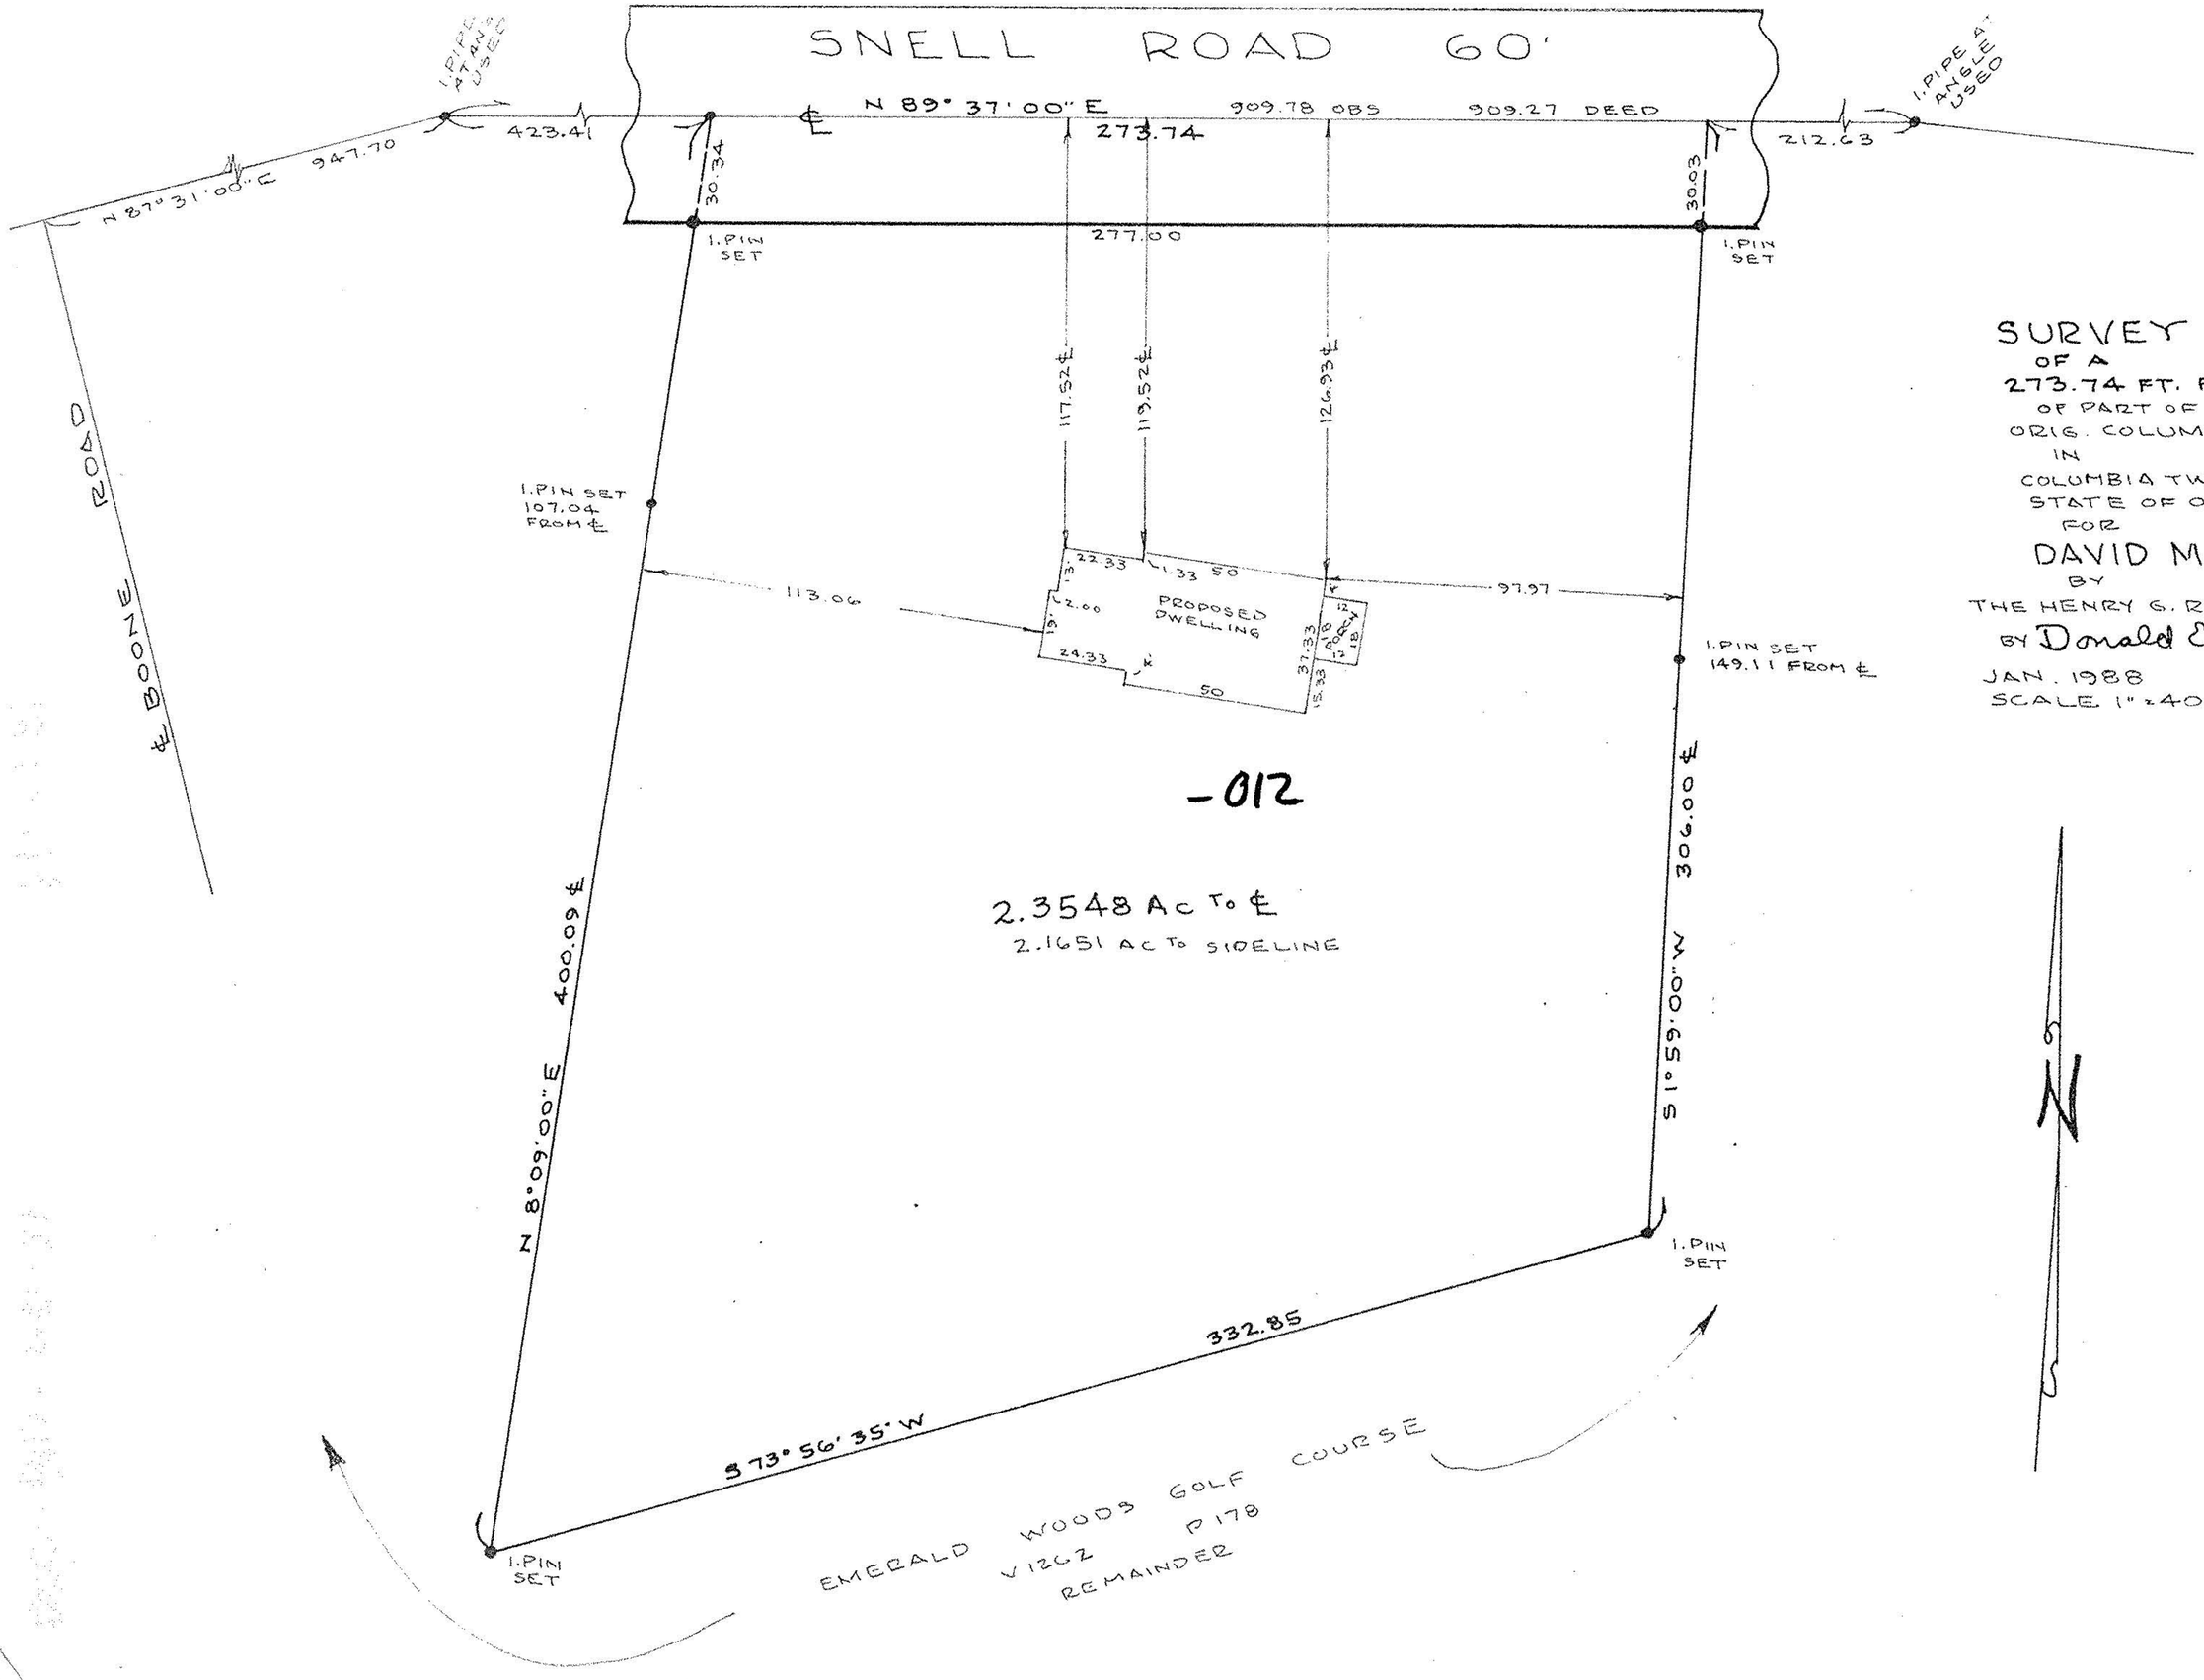

SURVEY
OF A
273.74 FT. PCL. ON SNELL RD
OF PART OF
ORIG. COLUMBIA TWP. LOT No 18
IN
COLUMBIA TWP, LORAIN COUNTY
STATE OF OHIO
FOR
DAVID McCLAIN
BY
THE HENRY G. REITZ ENGINEERING. CO
BY Donald E. Worke VICE PRES
JAN. 1988
SCALE 1" = 40'

12-00-018-000

#17914

APPROVED LORAIN CO. MAP DEPT.	
DATE 4-19-88	
PAGE 12-00-018 B	
BY C. FRAncis	
VOID AFTER #	17914