CITY OF SHEFFIELD LAKE, OHIO
PLANNING COMMISSION
Plans Reviewed 3/6/91
Approved
Disapproved

SURVEY OF SUB LOTS

½ 9, 10, 11
OF BORDER CITIES COMPANY
SHORE SUBDIVISION
IN SHEFFIELD LAKE

SCALE 1" = 20'

DEC. 1990
BY JOHN S PARDOE
REC. SURV. NO. 5656

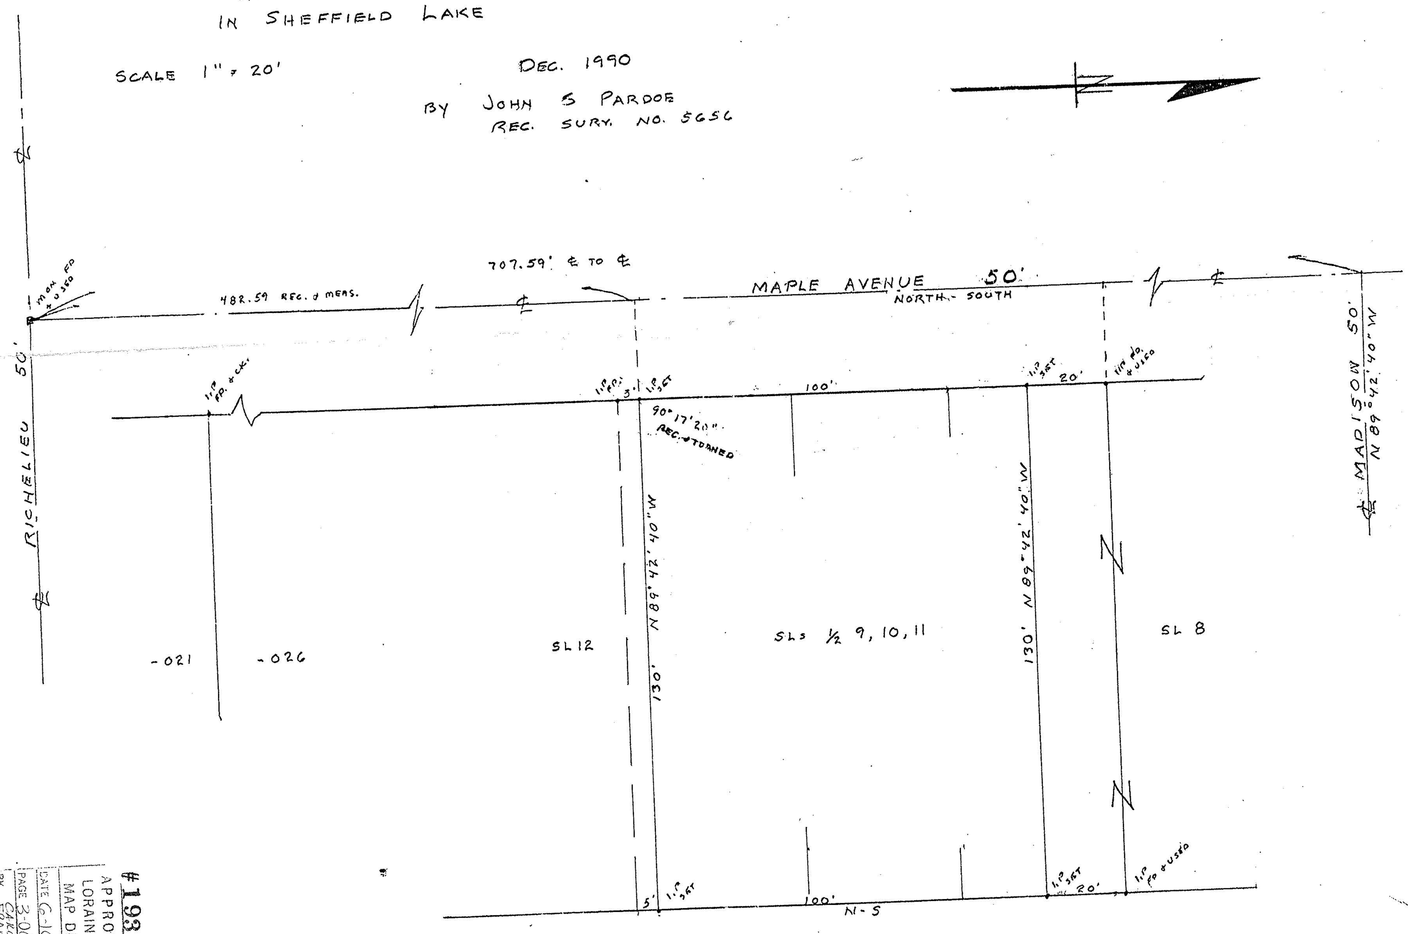

03-00-035-117

#19362
APPROVED
LORAIN CO.
MAP DEPT.
DATE 6-10-91
PAGE 03-00-035
CARD NO.
BY FRANKLIN
VOID
SFTER 19362

CITY OF SHEFFIELD LAKE, OHIO
PLANNING COMMISSION
Plans Reviewed 3/6/91
Approved
Disapproved

SURVEY OF SUB LOTS

½ 9, 10, 11
OF BORDER CITIES COMPANY
SHORE SUBDIVISION
IN SHEFFIELD LAKE

SCALE 1" = 20'
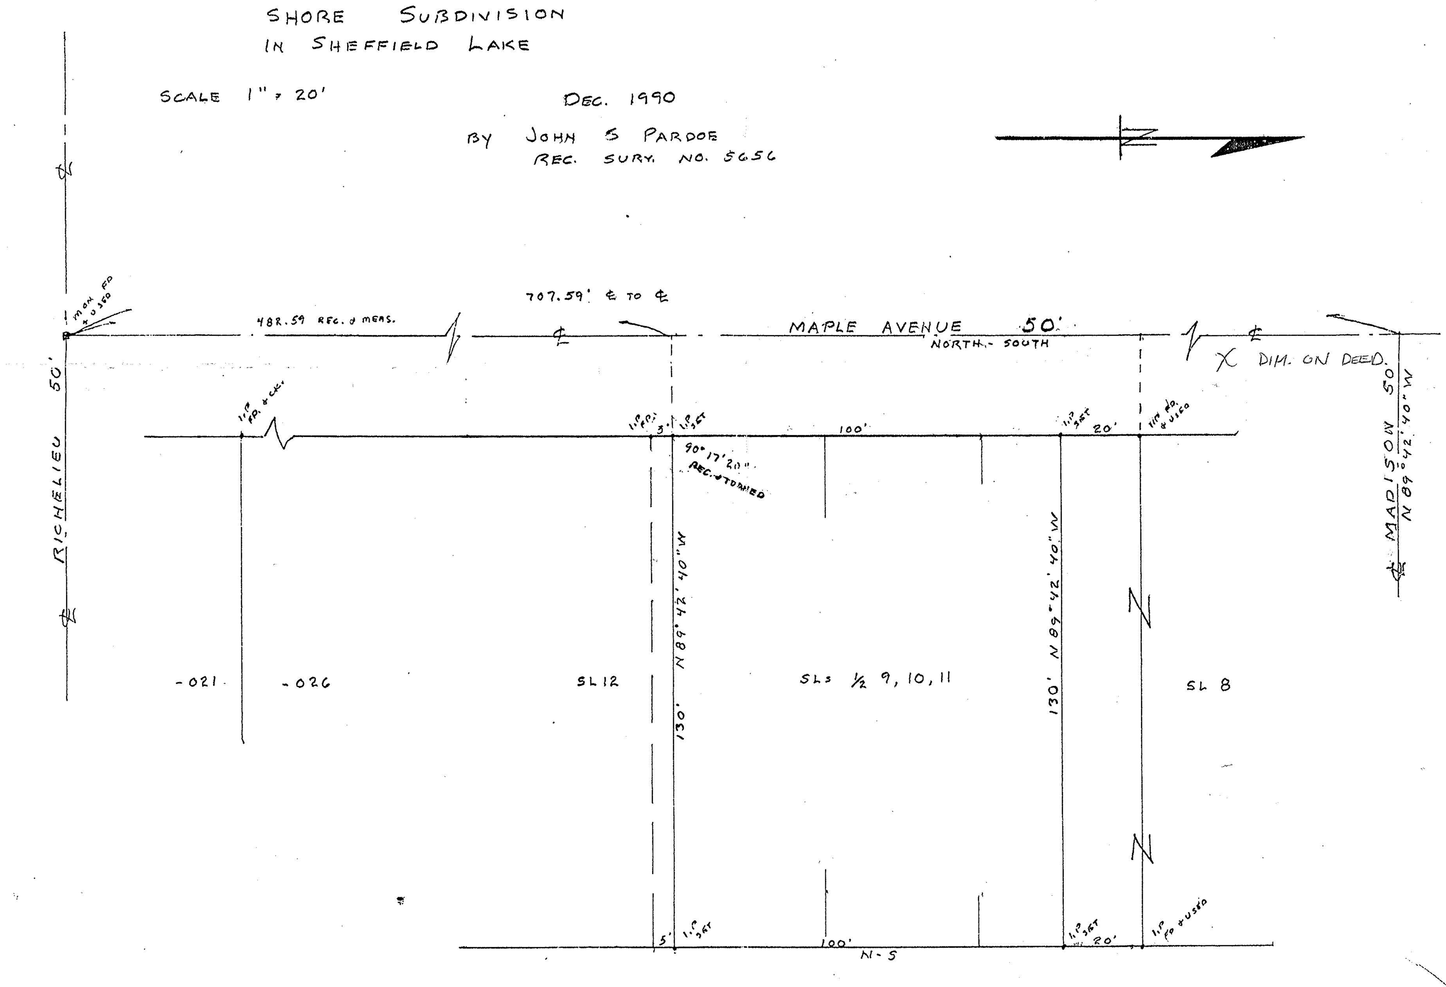
DEC. 1990
BY JOHN S PARDOE
REC. SURV. NO. 5656