12-00-054-000-

#19129

00-054-A, B

KLEINOEDER · SCHMIDT and ASSOCIATES

ENGINEERS — SURVEYORS — CONSULTANTS in LAND PLANNING

ELYRIA · NORWALK · MEDINA OHIO

SURVEY MAP

JOB Nº 77-396

SUBLOT

SUBDIVISION

OTHER PART OF COLUMBIA TOWNSHIP ORIG. LOT 54 - LORAIN CO. - OHIO

UPDATED & REVISED BY
KS ASSOCIATES INC.
ENGINEERS SURVEYORS

David L. Elwell
REG. SURVEYOR No. 6333

STATE OF OHIO
DAVID L. ELWELL
6333
REGISTERED SURVEYOR

#19129
APPROVED
LORAIN CO.
MAP DEPT.
DATE 9-17-90
PAGE 12-00-054 A B
BY CAROLYN FRANCIS
VOID AFTER # 19129

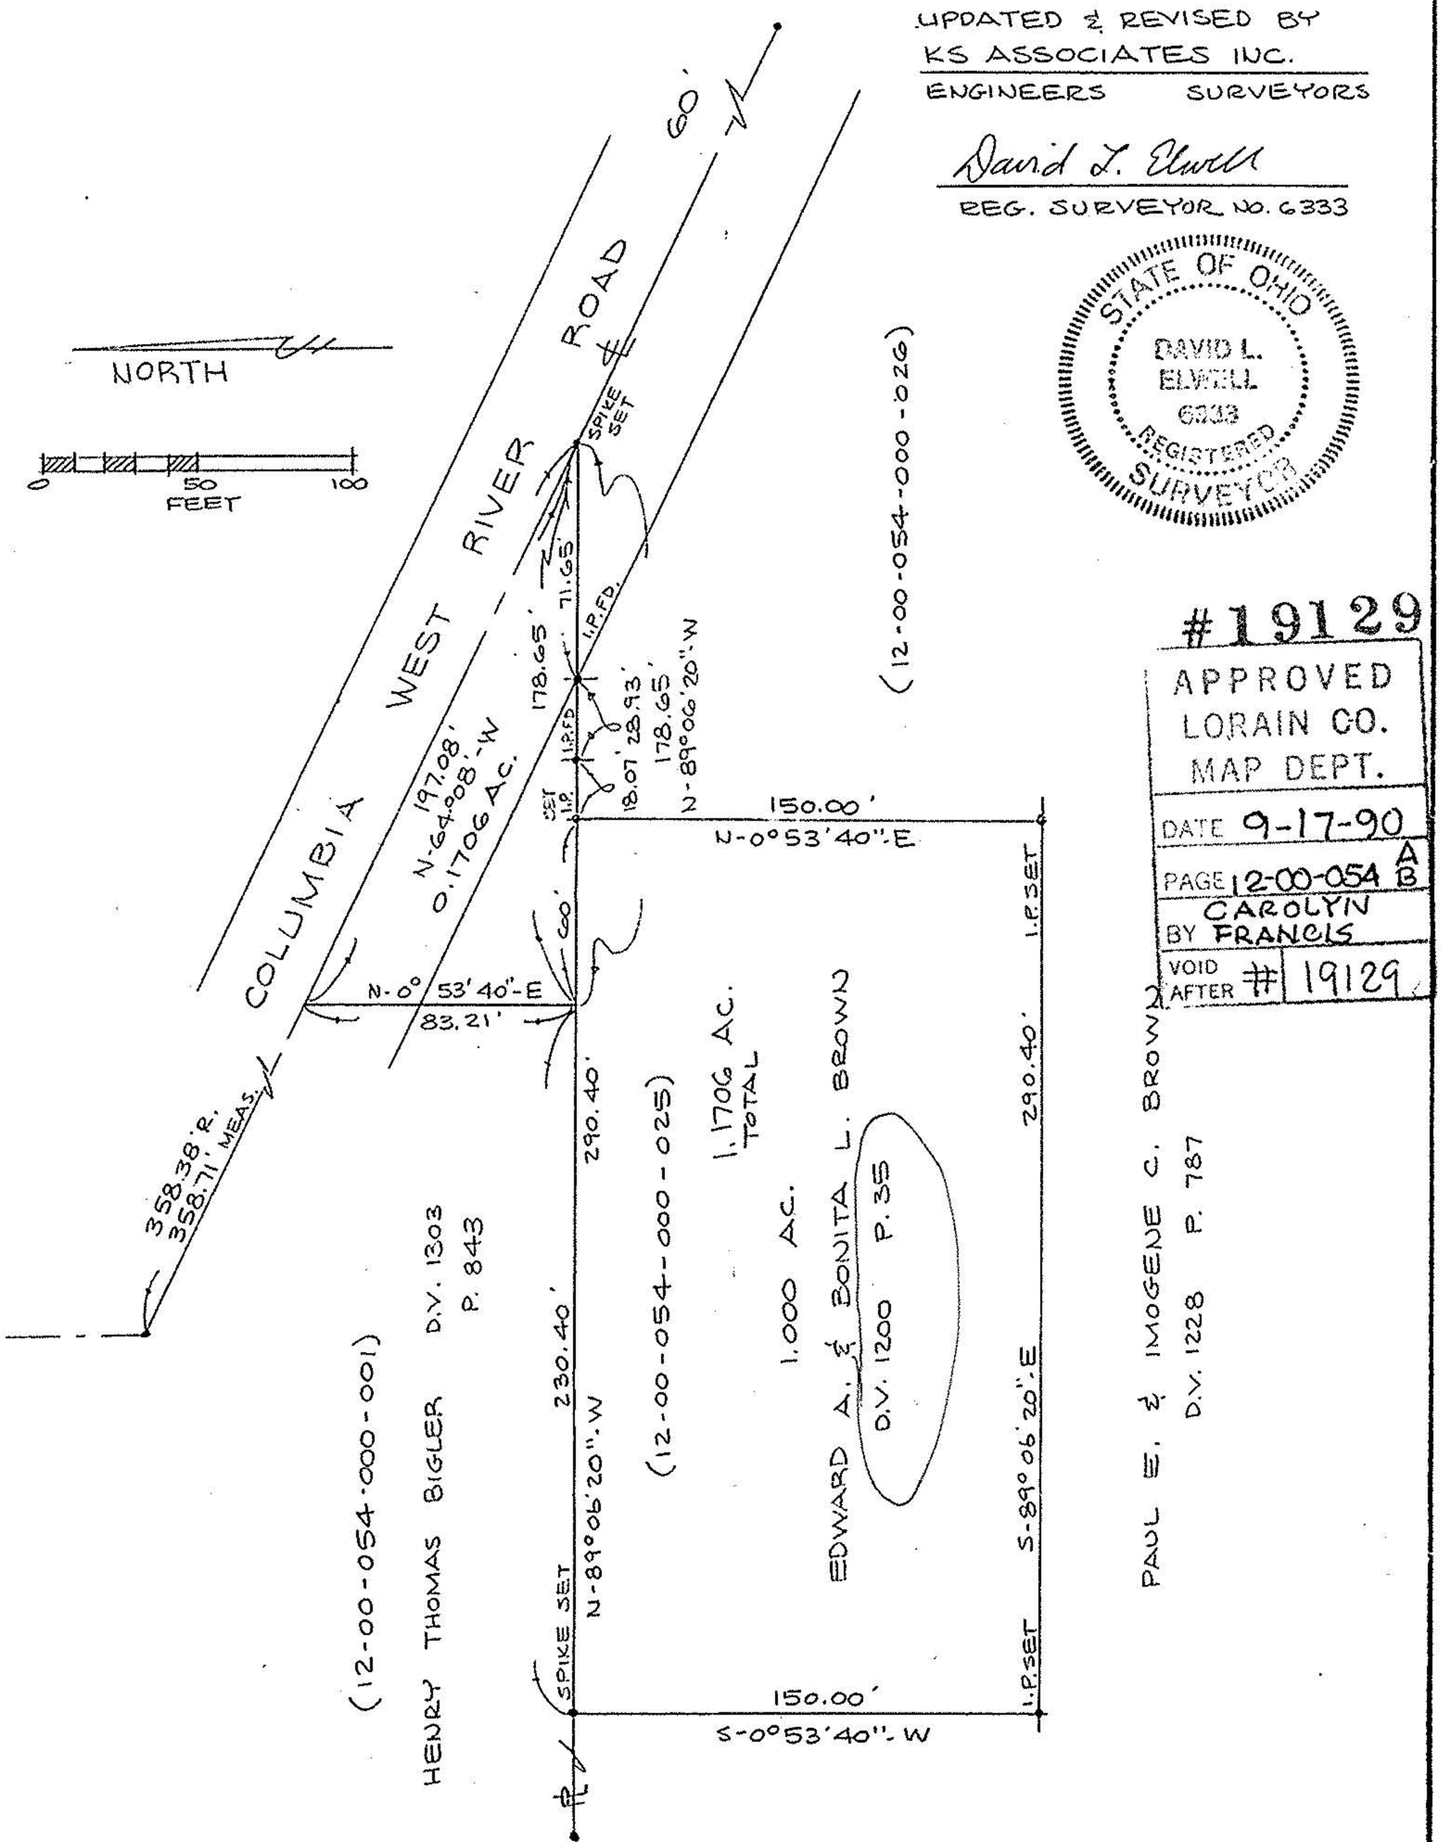

Prepared for:

REV. 7-21-90

Scale: 1" = 60'

Date: APRIL 6, 1978 REVISED JUNE 13, 1990