03 00-032-B
03 00-033-B
SEE #18116-A
#18124
#18125

Resubdivision of Sublots 1 through 193, inclusive, Block A, and parts of Lynne Drive, Gayle Drive, Thelma Drive, East Boulevard and Richelieu Avenue in Westview Estates Subdivision No. 2.

Situated in the City of Sheffield Lake, County of Lorain, State of Ohio; and known as being part of Original Sheffield Township Lot No. 32 and 33; as recorded in Plat Vol. 22, Pgs. 1,2,3.

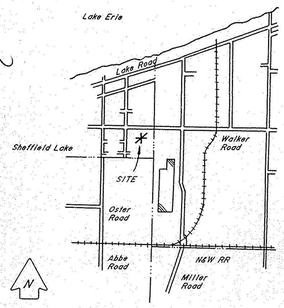

Vicinity Map
No Scale

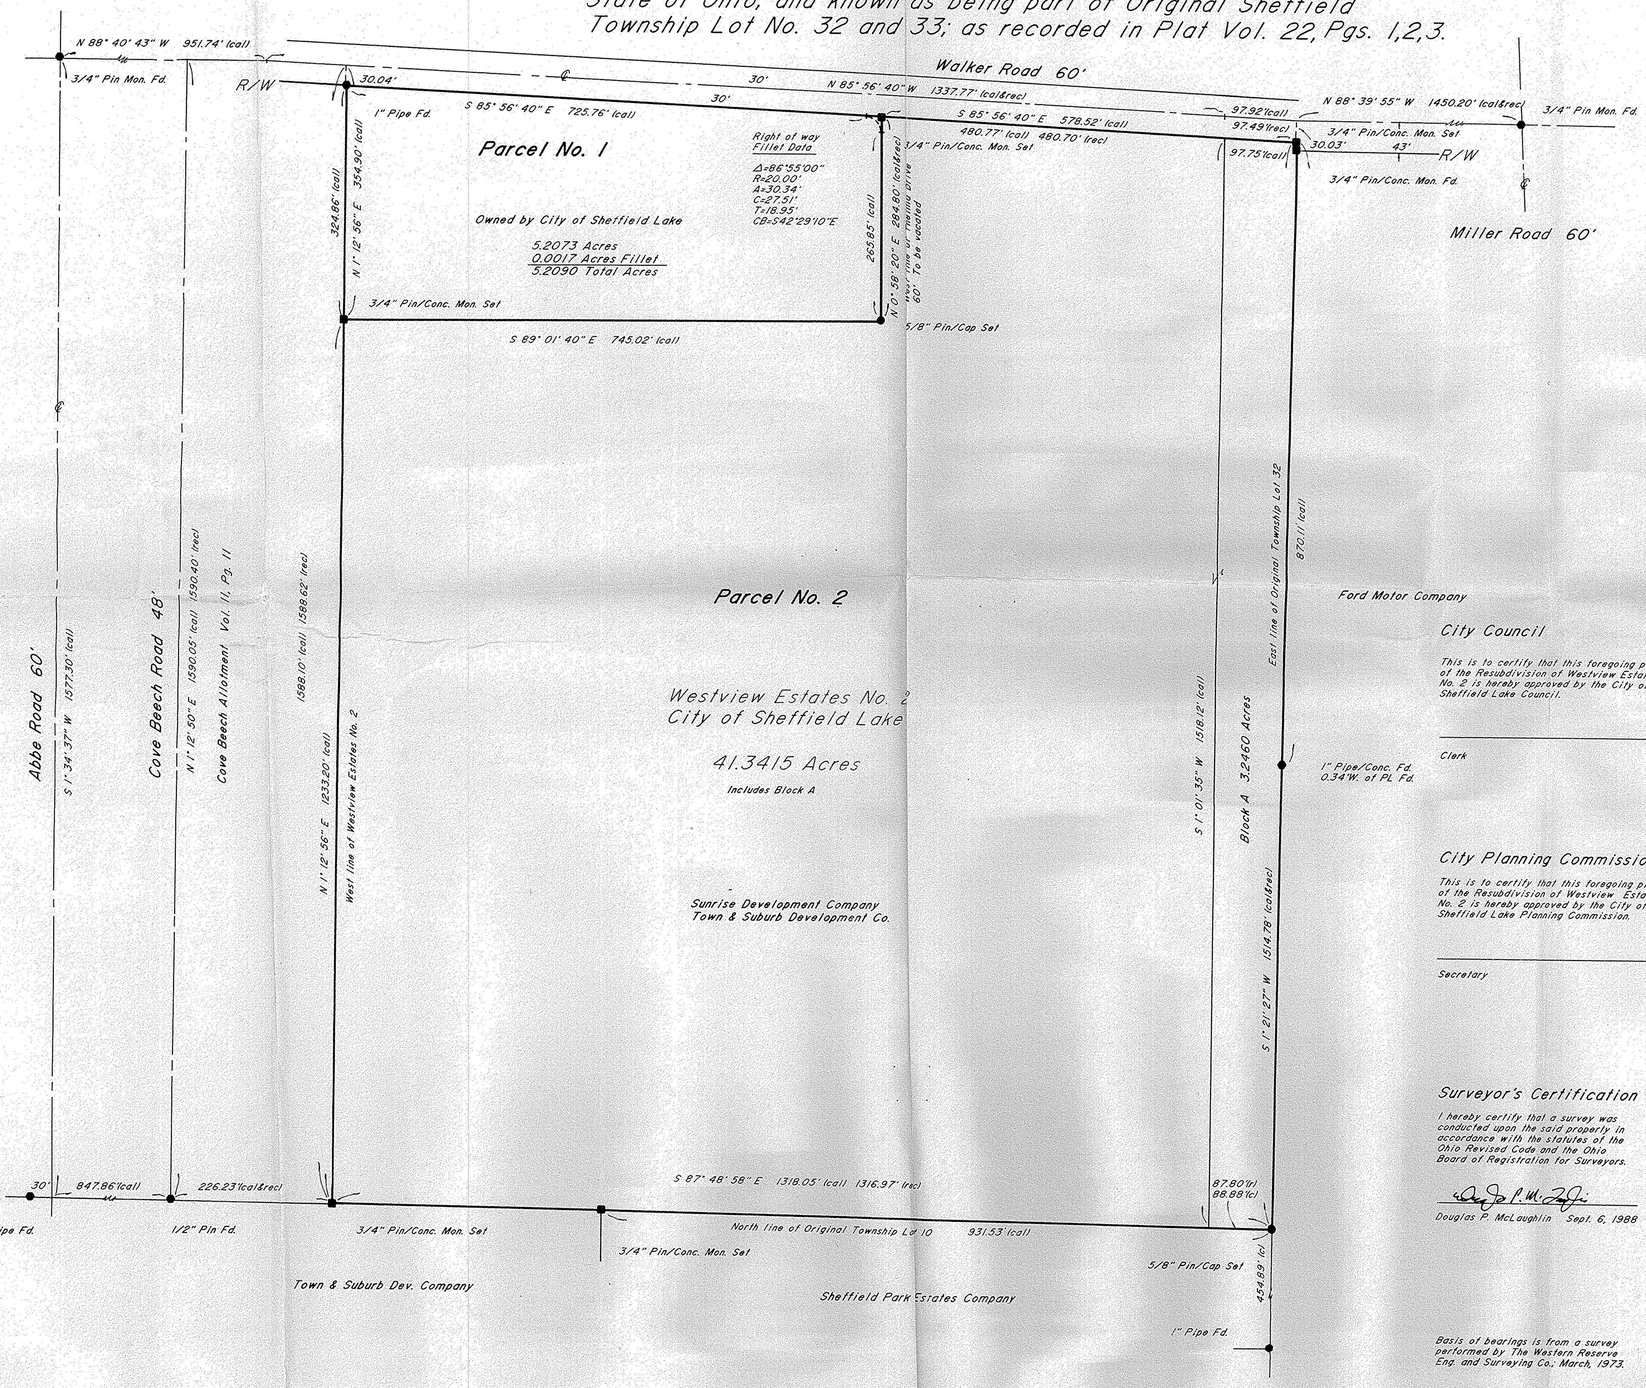

Owner's Acceptance and Notary Clauses

This is to certify that this foregoing plat of the Resubdivision of Westview Estates No. 2 is hereby accepted by the undersigned and in witness whereof have set their hands.

TOWN & SUBURB DEVELOPMENT CO., an Ohio corp. by:

Alex. G. Siegler, Pres. Witness

Ernest H. Siegler, Vice Pres. Witness

County of Lorain, State of Ohio, SS

Before me, a notary public in and for said county and state, did personally appear Alex. G. Siegler and Ernest H. Siegler who acknowledged that they did sign the foregoing plat and that it was their own free act and deed. In testimony whereof, I have set my hand and official seal on this _____ day of _____, 1988.

Notary Public My Commission Expires

SUNRISE DEVELOPMENT CO., an Ohio corp. by:

Sam H. Miller, Pres. Witness

Robert F. Monchein, Vice Pres. Witness

County of Lorain, State of Ohio, SS

Before me, a notary public in and for said county and state, did personally appear Sam H. Miller and Robert F. Monchein who acknowledged that they did sign the foregoing plat and that it was their own free act and deed. In testimony whereof, I have set my hand and official seal this _____ day of _____, 1988.

Notary Public My Commission Expires

CITY OF SHEFFIELD LAKE, a municipal corp. by:

Daniel N. Fragassi, Mayor Witness

County of Lorain, State of Ohio, SS

Before me, a notary public in and for said county and state, did personally appear Daniel N. Fragassi whom acknowledged that he did sign the foregoing plat and that it was his own free act and deed. In testimony whereof, I have set my hand and official seal this _____ day of _____, 1988.

Notary Public My Commission Expires

City Council

This is to certify that this foregoing plat of the Resubdivision of Westview Estates No. 2 is hereby approved by the City of Sheffield Lake Council.

Clerk

City Planning Commission

This is to certify that this foregoing plat of the Resubdivision of Westview Estates No. 2 is hereby approved by the City of Sheffield Lake Planning Commission.

Secretary

Surveyor's Certification

I hereby certify that a survey was conducted upon the said property in accordance with the statutes of the Ohio Revised Code and the Ohio Board of Registration for Surveyors.

Douglas P. McLaughlin Sept. 6, 1988

STATE OF OHIO
DOUGLAS P. McLAUGHLIN
6688
REGISTERED SURVEYOR

Basis of bearings is from a survey performed by The Western Reserve Eng. and Surveying Co., March, 1973.

N
W E
S

Scale - 1"=100'

0 100 200 300 400

KUCERA INTERNATIONAL, INC.
7000 Reynolds Road
Mentor, Ohio 44060
216 255-4700

Project No. 51596