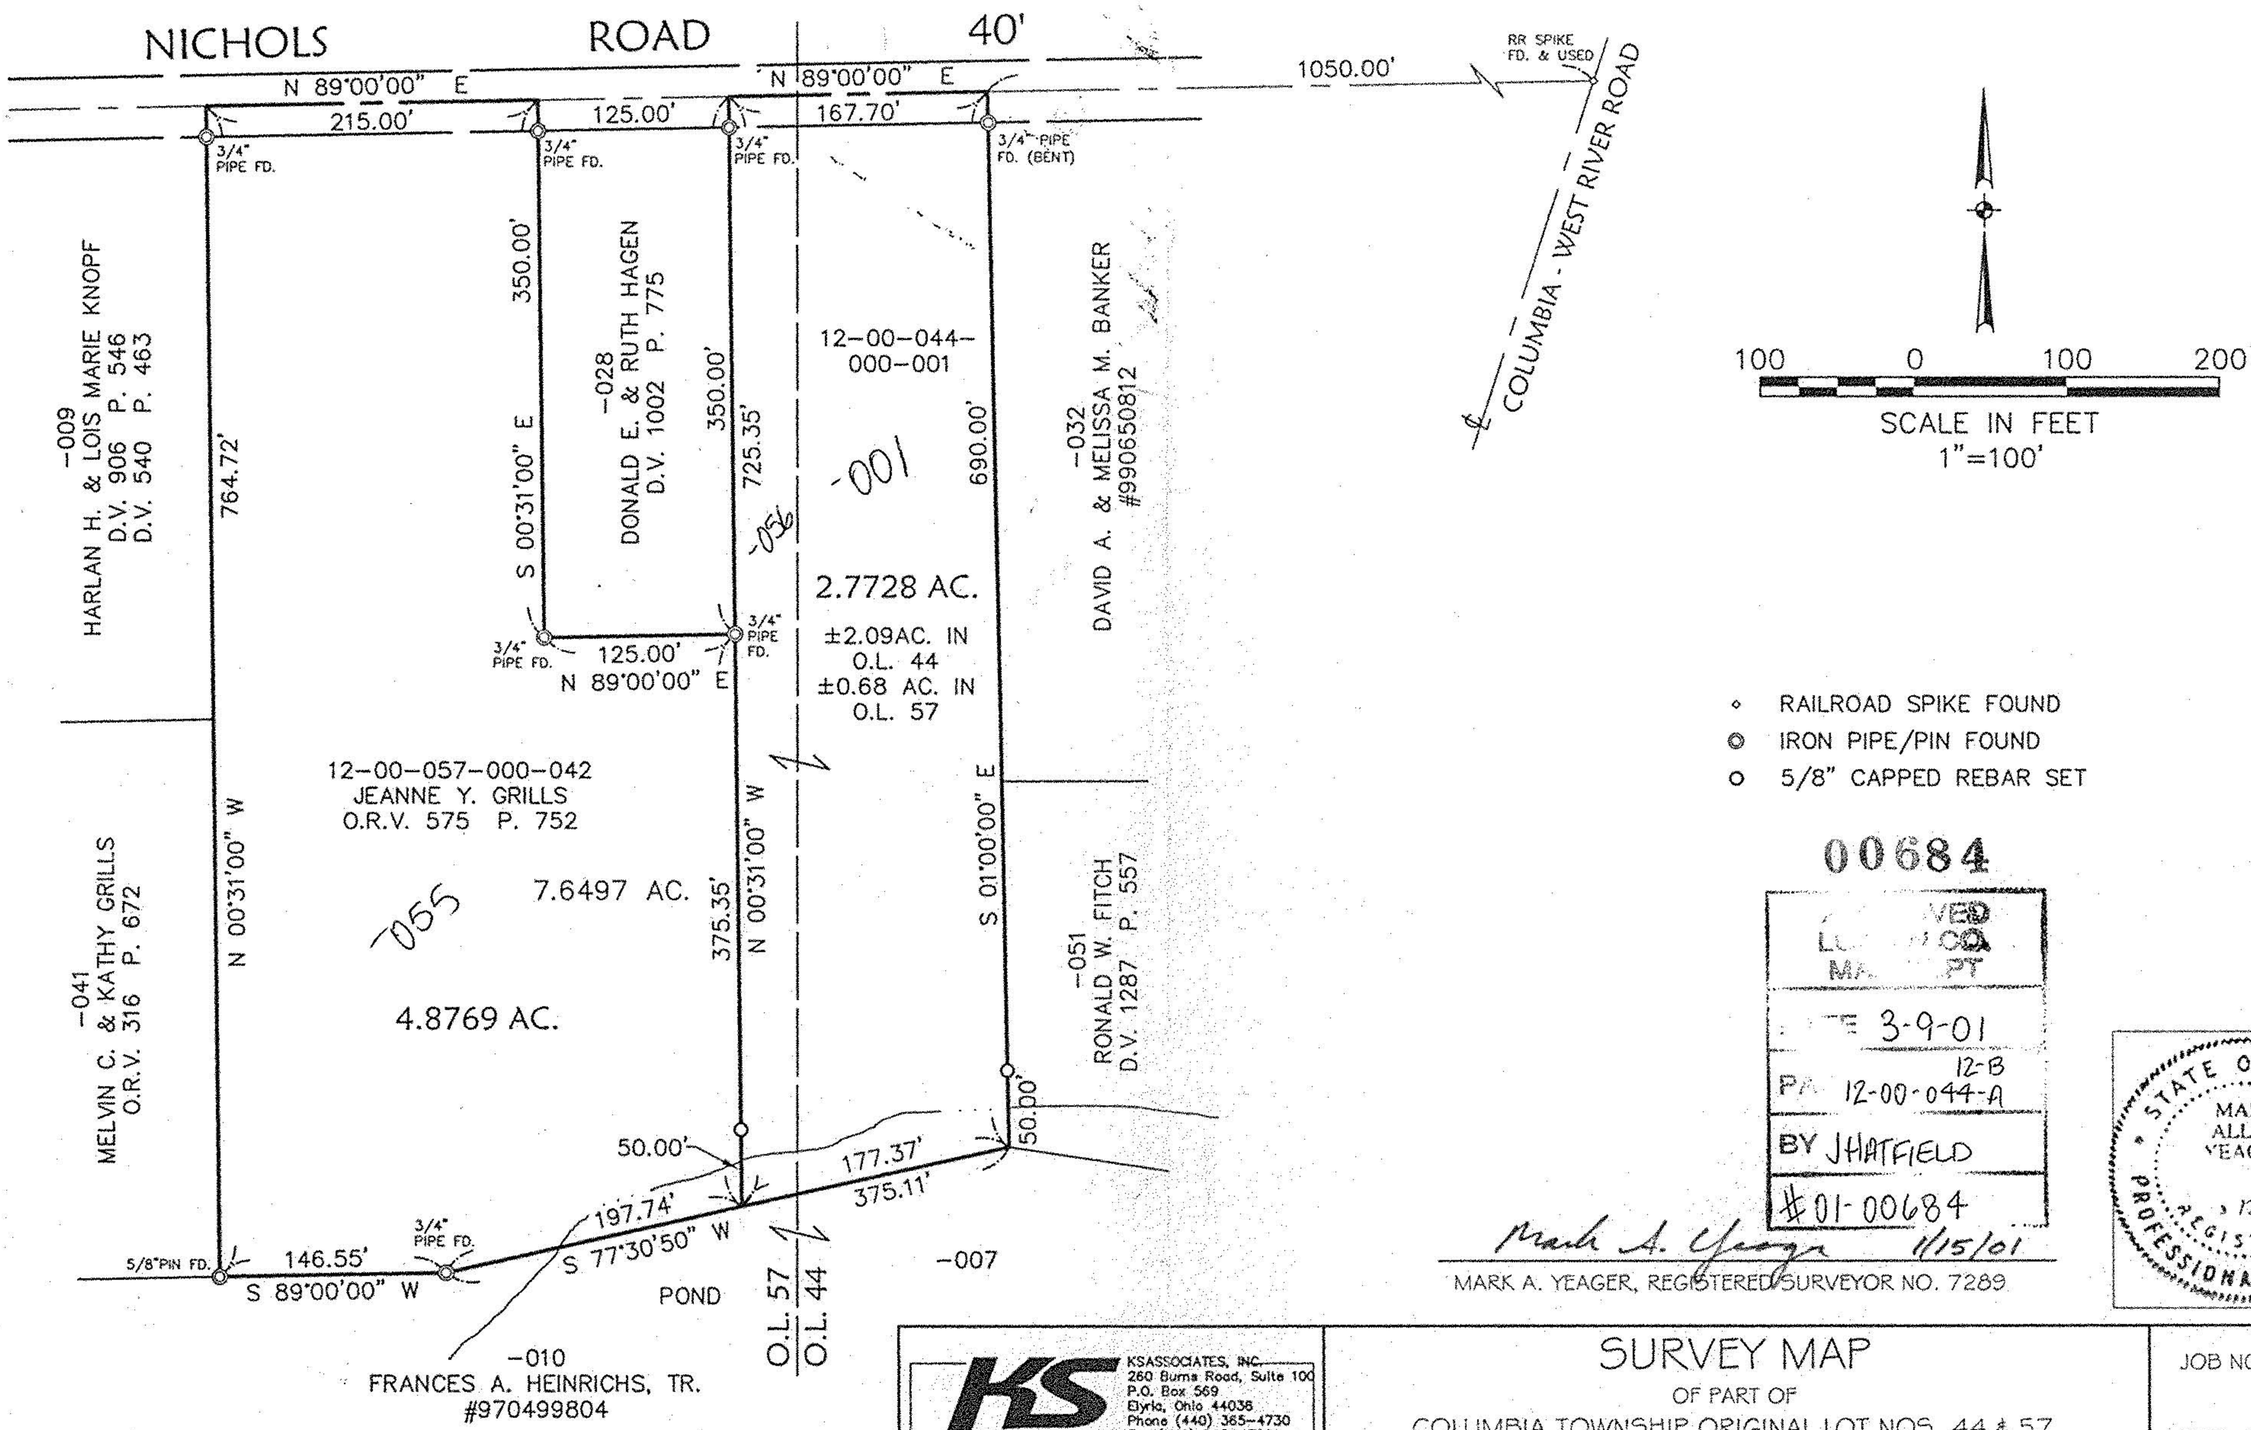

00684

RECEIVED
LORAIN COUNTY
MAP DEPT
DATE 3-9-01
PAR 12-B
12-00-044-A
BY JHATFIELD
#01-00684

Mark A. Yeager 11/15/01
MARK A. YEAGER, REGISTERED SURVEYOR NO. 7289

STATE OF OHIO
MARK ALLEN YEAGER
7289
REGISTERED PROFESSIONAL SURVEYOR

KS ASSOCIATES
KSASSOCIATES, INC.
260 Burns Road, Suite 100
P.O. Box 569
Elyria, Ohio 44036
Phone (440) 365-4730
Fax (440) 365-4790
mailroom@ksassoc.com
www.ksassoc.com

SURVEY MAP

OF PART OF

COLUMBIA TOWNSHIP ORIGINAL LOT NOS. 44 & 57
TOWNSHIP OF COLUMBIA COUNTY OF LORAIN STATE OF OHIO

DATE: JANUARY 8, 2001

JOB NO.: 90292-00

DWG. NAME: 0-SURV01