12-00-057-000

APPROVED
LORAIN CO.
MAP DEPT.
DATE 10-6-93
PAGE 12-G
BY CHARCHY
FRANCIS
VOID
DATE # 20546

20546

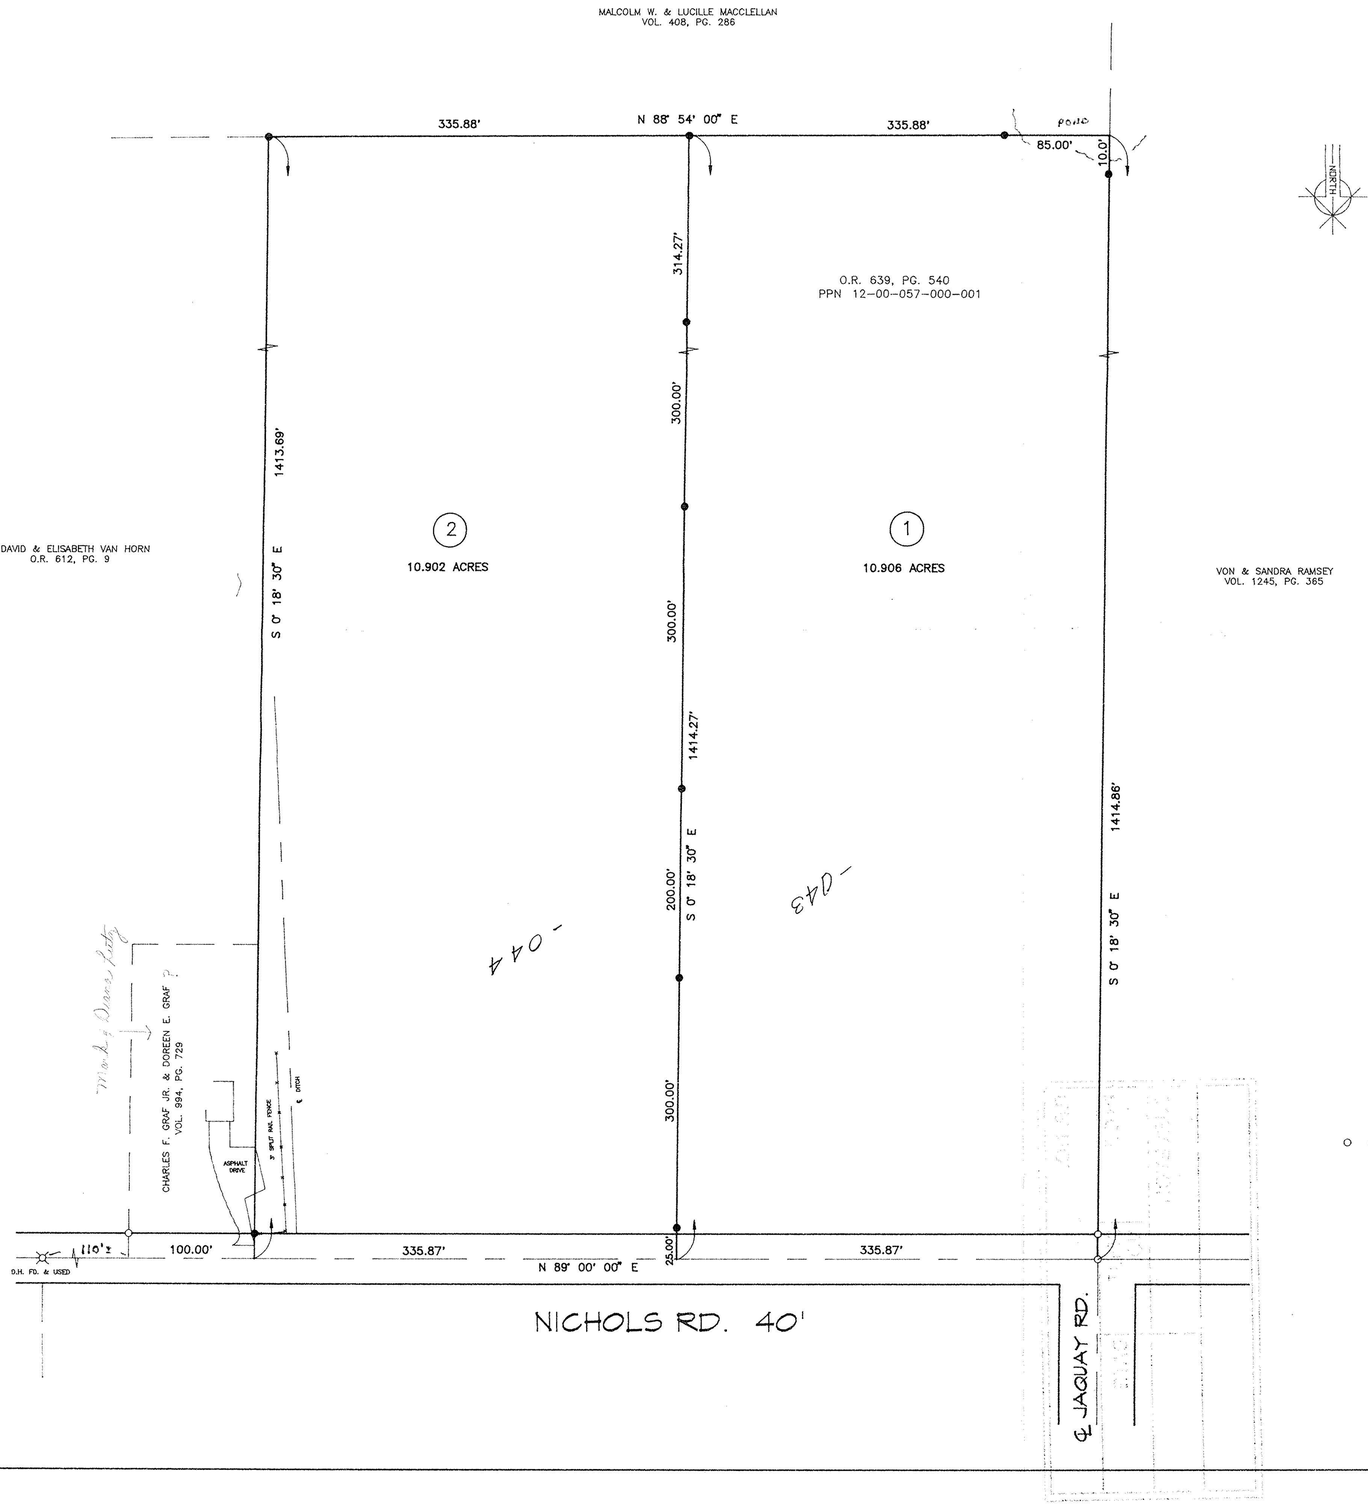

LOT SPLIT
FOR
GEORGE G. ALDRICH, TRUSTEE, ET AL

PART OF ORIGINAL COLUMBIA TOWNSHIP LOT NO. 57
COLUMBIA TOWNSHIP, LORAIN COUNTY OHIO
SCALE 1" = 60' JULY 1993

G & T ASSOCIATES, INC.
11925 PEARL RD. SUITE 401
STRONGSVILLE, OH. 44136
(216) 572-0555

DISTANCES ARE SHOWN IN FEET AND DECIMALS.
BEARINGS ARE BASED ON AN ASSUMED MERIDIAN.
IRON PINS ARE SET AT ALL POINTS SHOWN THUS •
ALL OF WHICH I BELIEVE TO BE CORRECT.

William J. Haas
WILLIAM J. HAAS, P.S. NO. 4793

STATE OF OHIO
WILLIAM J. HAAS
4793
PROFESSIONAL SURVEYOR

O = IRON PIN FOUND