FILE # 4713

LOT SPLIT & CONSOLIDATION PLAT

FOR

TERRY DEVELOPMENT CO.

OF PART OF ORIGINAL COLUMBIA TOWNSHIP LOT NO. 58, LORAIN COUNTY, OHIO.

MAY 9, 1996 SCALE 1" = 100'

GILES NELSON

CIVIL ENGINEER AND SURVEYOR
4402 W. 215TH STREET
FAIRVIEW PARK, OHIO 44126
PHONE 216 331 9110

OWNER AND DEVELOPER:
DAVID T. TERRY
134767 PROSPECT ROAD
STRONGSVILLE, OHIO 44136
PHONE 216 238 7765

APPROVAL–

THIS PLAT IS APPROVED BY THE LORAIN COUNTY PLANNING COMMISSION WITH NO RECORDING NECESSARY, THIS_____DAY OF_____, 199__.

THOMAS FERENSEN, DIRECTOR

PATRICIA KNIGHT, SEC.

#21803
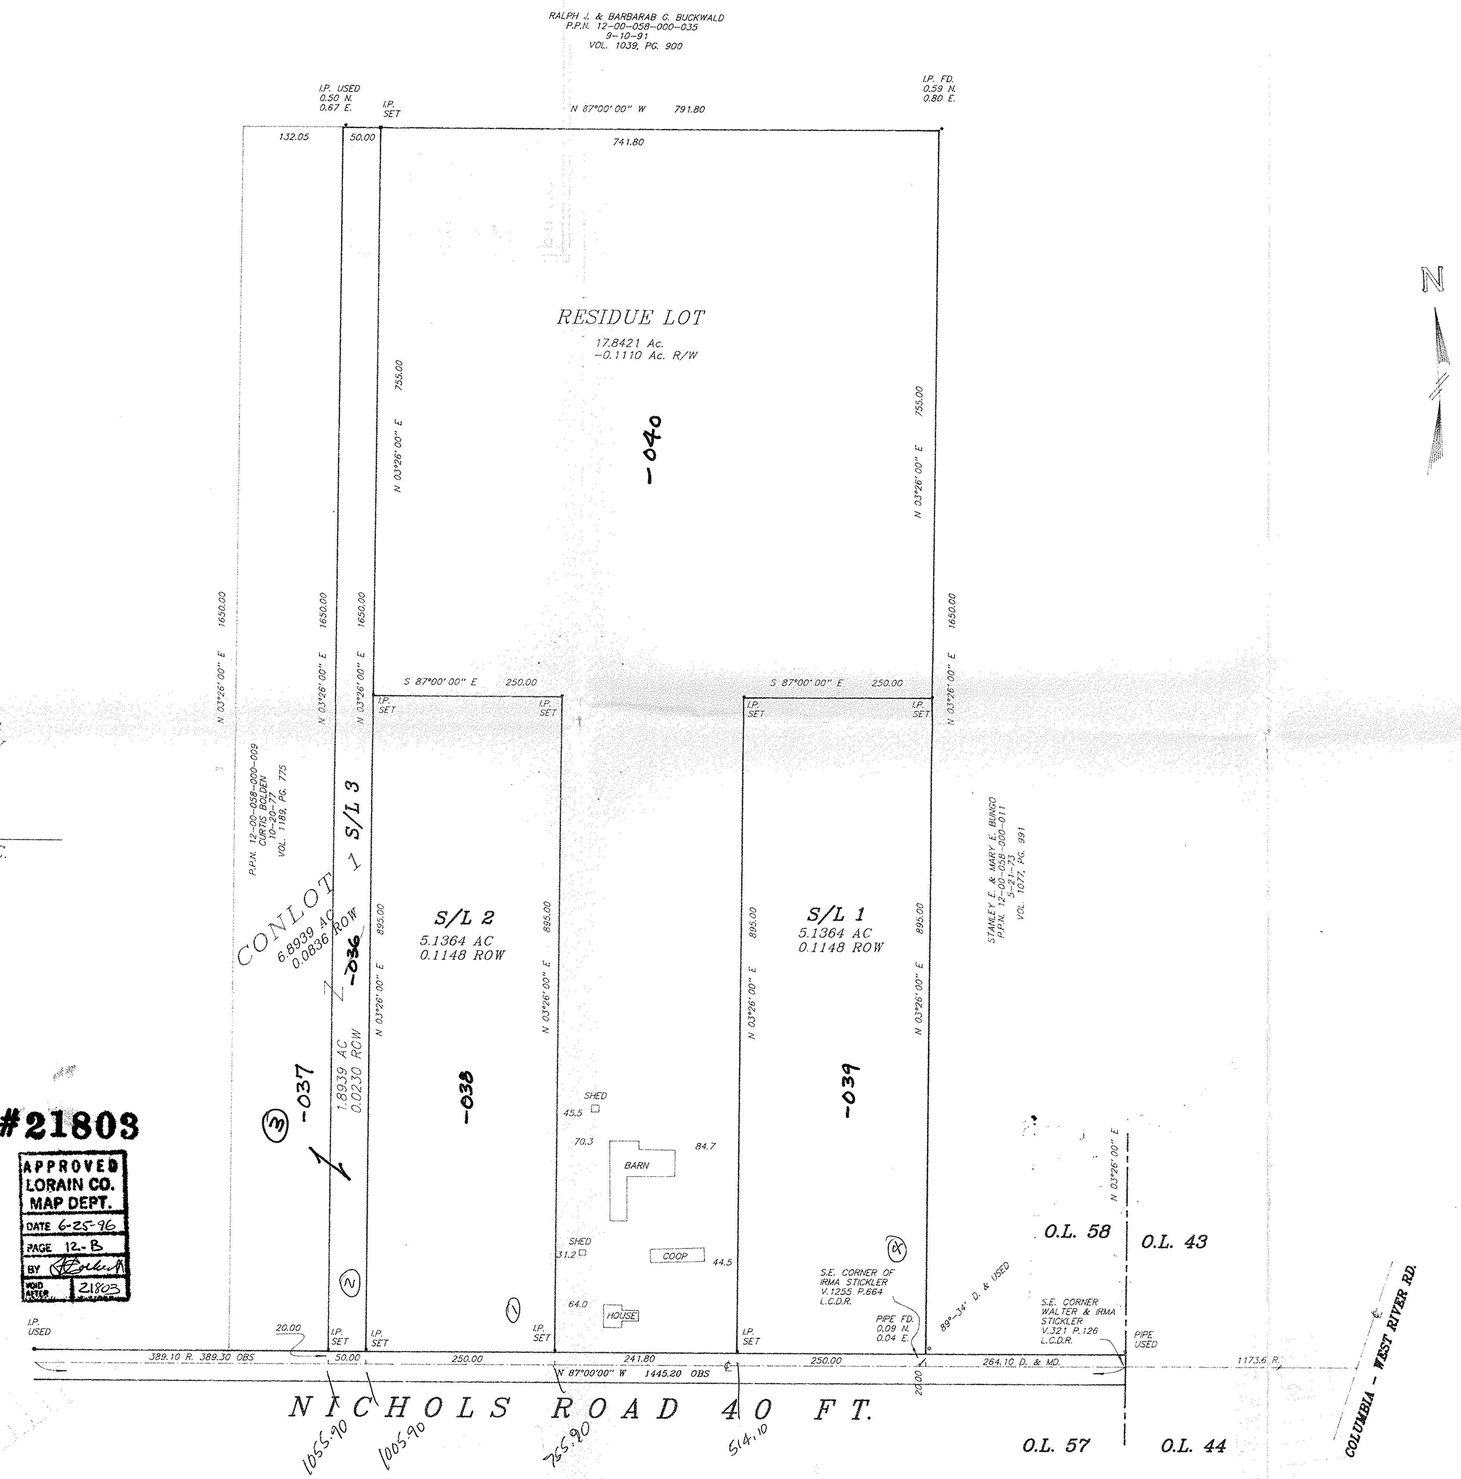
APPROVED
LORAIN CO.
MAP DEPT.
DATE 6-25-96
PAGE 12-B
BY
VOID AFTER 21803