LOT SPLIT
FOR
EMILY A. WALKER
ORIGINAL DEED VOLUME 0432, PAGE 0150
BEING PART OF LOT 62
OF COLUMBIA TOWNSHIP
COUNTY OF LORAIN, STATE OF OHIO
OCTOBER 15TH, 2001

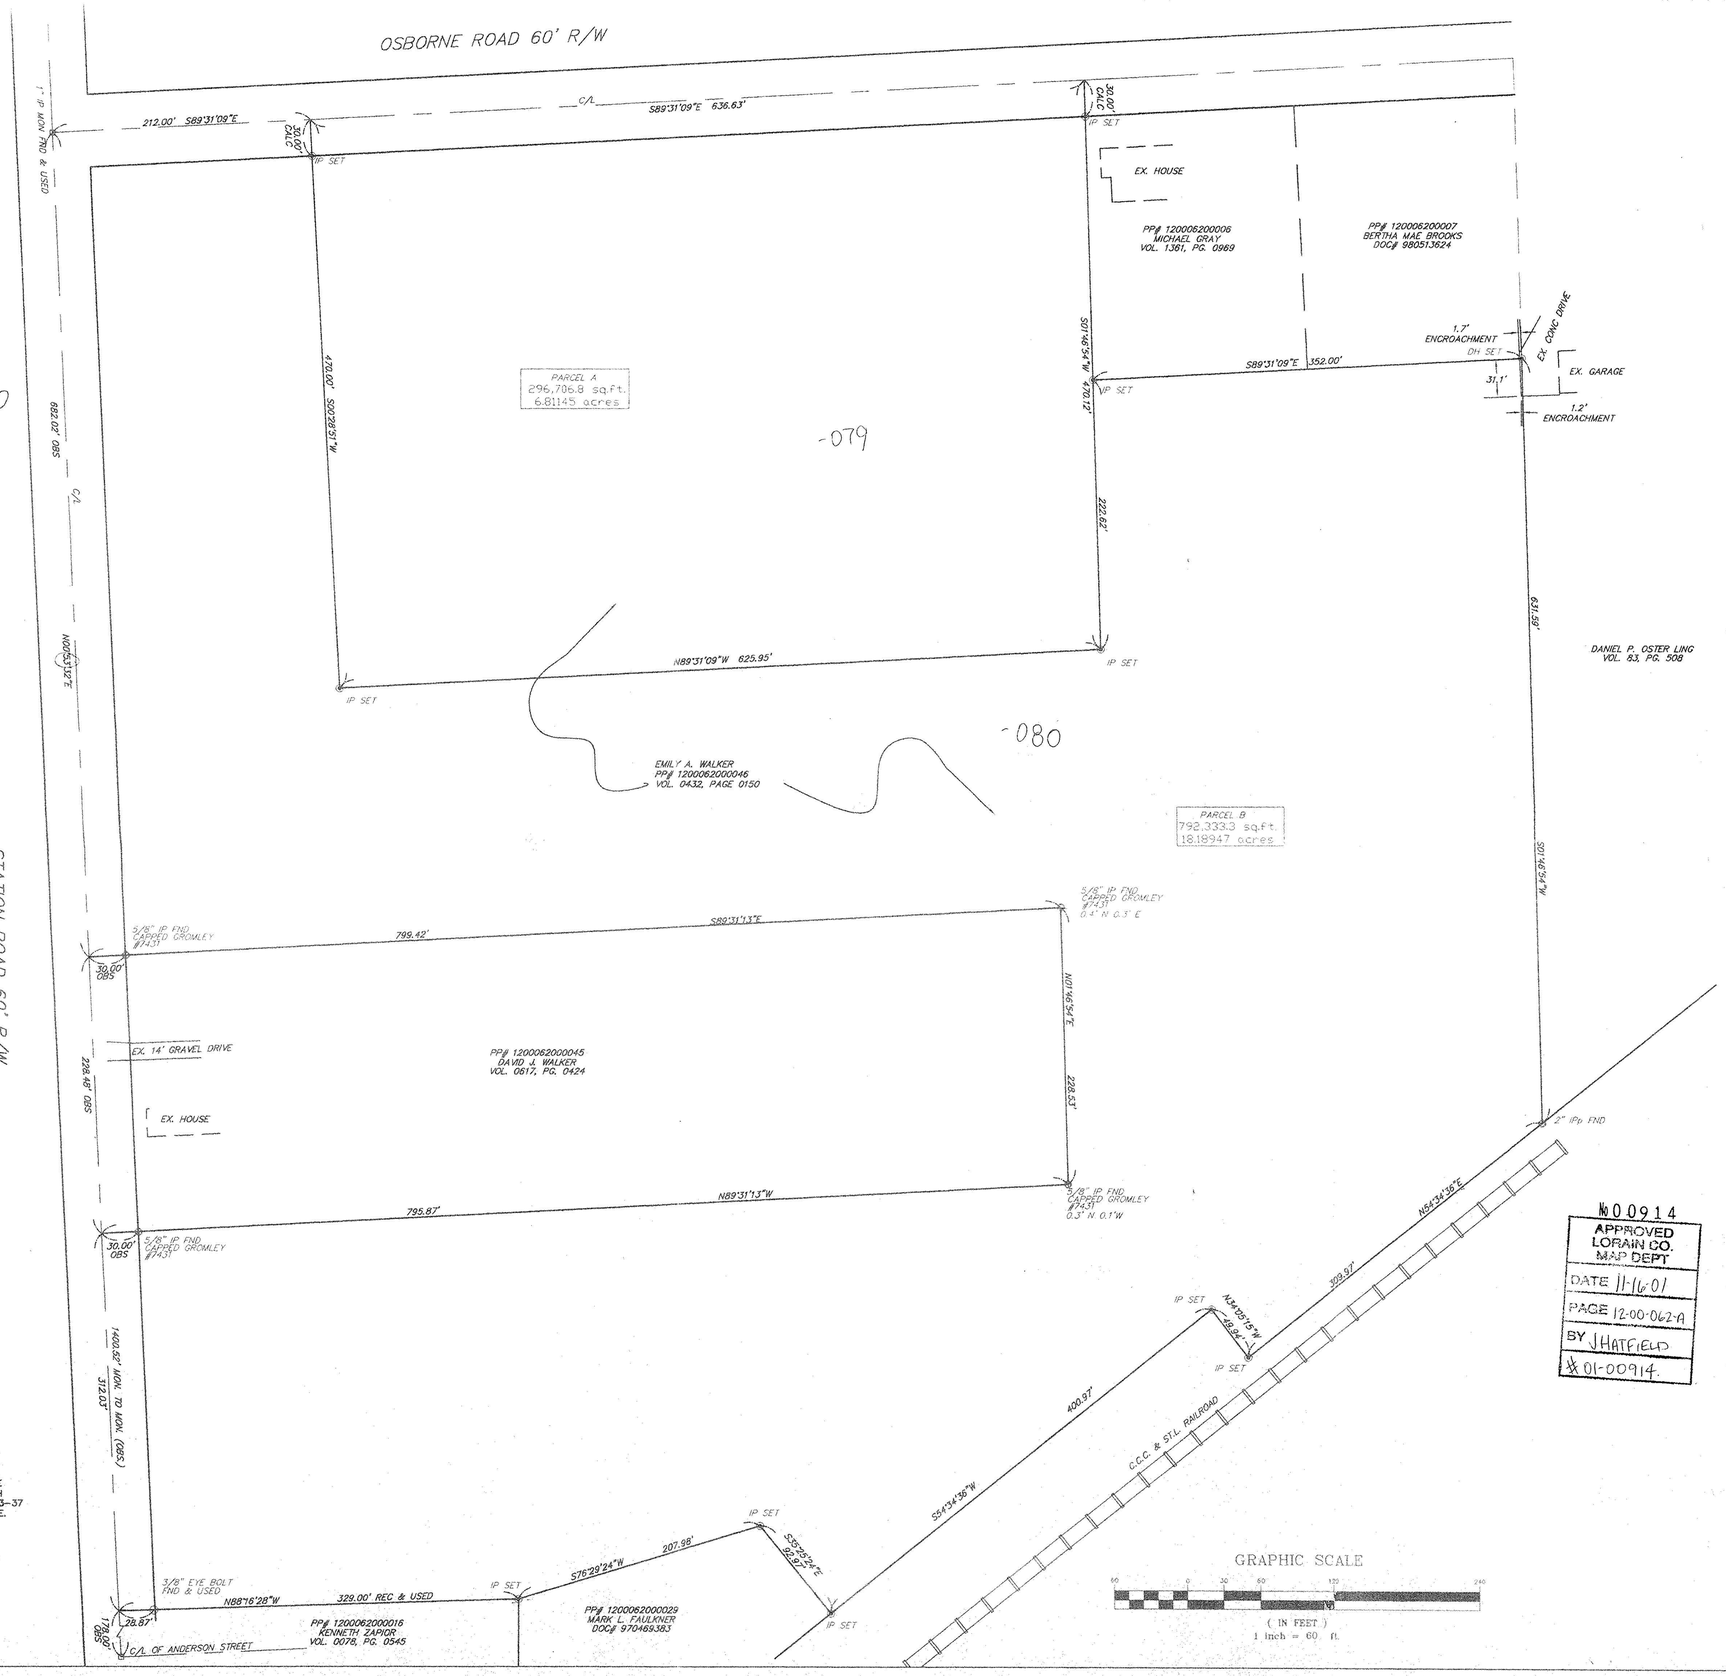

STATE OF OHIO
RALPH GROMLEY 7431
REGISTERED SURVEYOR

I CERTIFY THAT I HAVE SURVEYED THE PREMISES AND PREPARED THE SURVEY MAP IN ACCORDANCE WITH THE PROVISIONS OF CHAPTER 4733-37 OF THE OHIO ADMINISTRATIVE CODE.

RALPH W. GROMLEY
REG SURVEYOR #7431

№ 00914
APPROVED
LORAIN CO.
MAP DEPT
DATE 11-16-01
PAGE 12-00-062-A
BY J HATFIELD
01-00914

NO.	DATE	DESCRIPTION	BY

5794 HEISLEY ROAD MENTOR OHIO 44060
440-639-9950
FAX 639-9790
AZTECH
ENGINEERING and SURVEYING
Civil Engineering · Land Surveying

HORIZ. SCALE: 1" = 60'
VERT. SCALE:
DRAWN BY: BM
DATE: 10/8/01
CHECKED BY: RWG
DRAWING NO.:
JOB NO.: 111030
SHEET 1 OF 1

C:\Land Projects\111030\dwg\111030-COBLAME.Dwg Tue Oct 16 10:29:07 2001