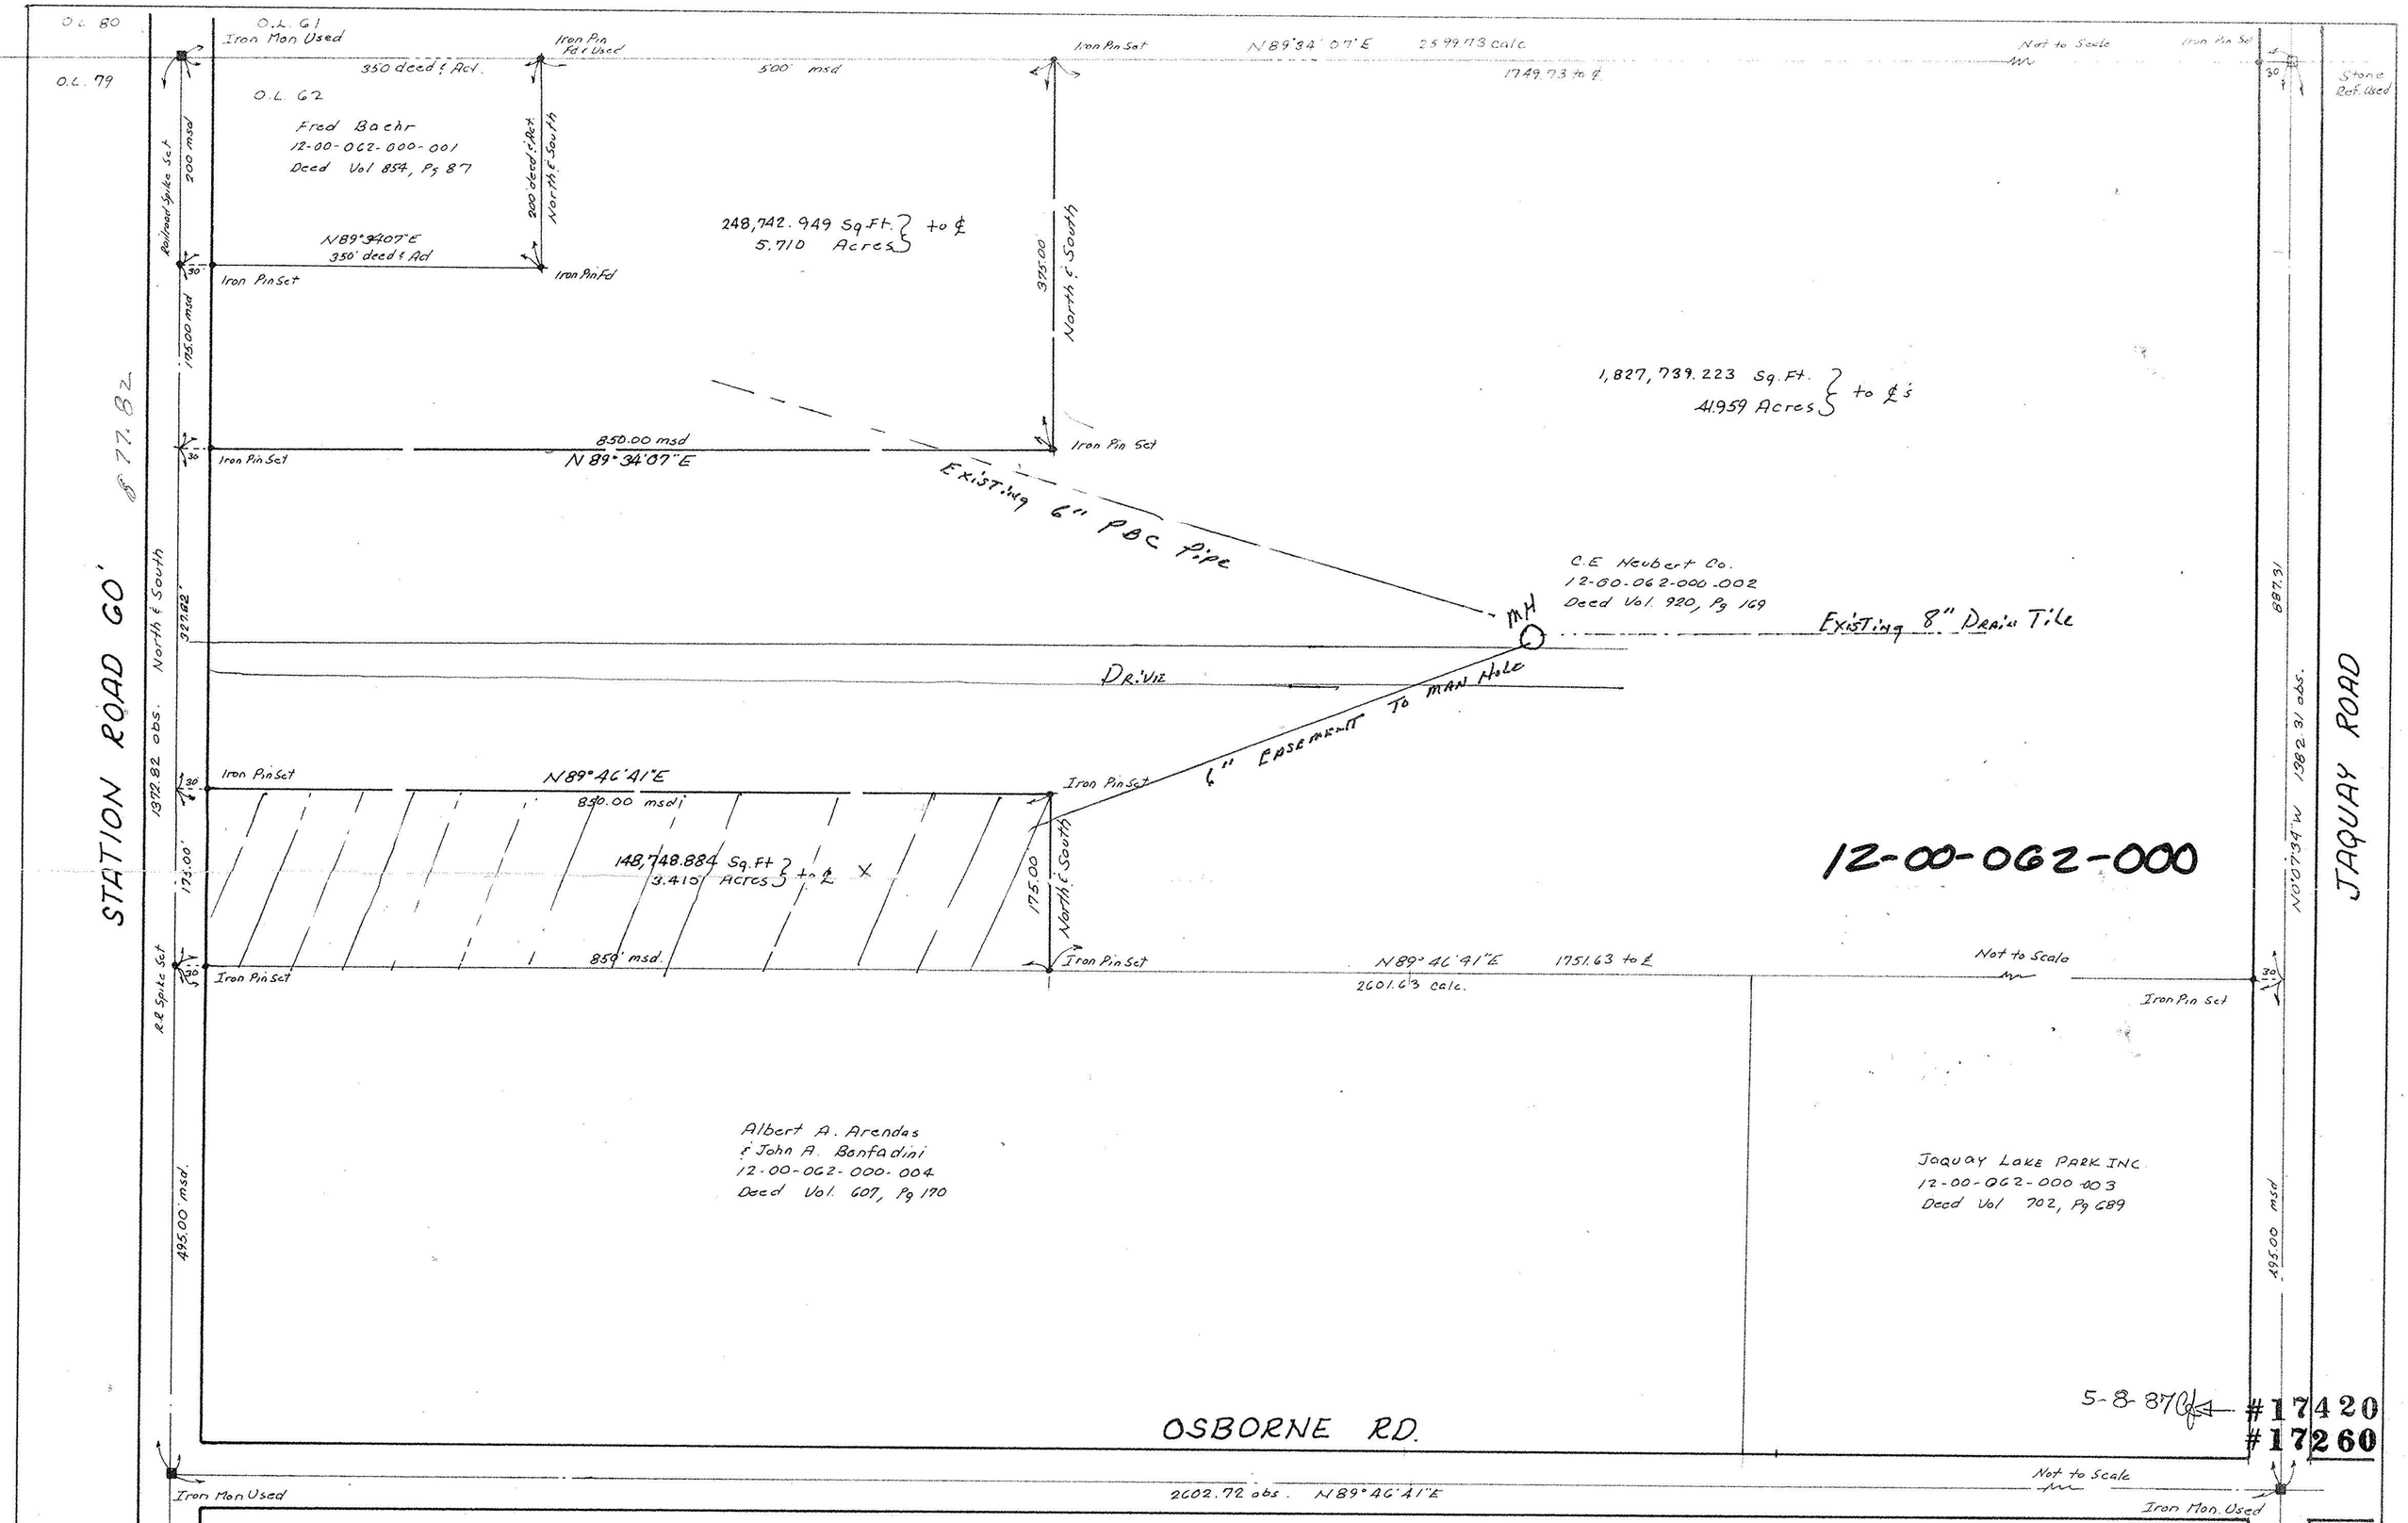

MAP OF SURVEY & LOT SPLIT
MADE FOR
THOMAS MALONEY
ORIGINAL COLUMBIA TOWNSHIP LOT Nº 62
LORAIN COUNTY OHIO

JAMES B. ROOT & ASSOCIATES
CONSULTING CIVIL ENGINEERS & SURVEYORS
216-234-5544, 234-7350 24 BEECH ST BEREA, OHIO 44017

DWN. BY	SCALE 1" = 100'	F.B. C49 P 41	SHEET 1 OF 1
CHK'D. BY	DATE Aug 29, 1986	ORD. NO. 9219	

APPROVED
LORAIN CO.
MAP DEPT.
2-4-87
12-00-062 A/B
BY C. FRANCIS
VOID AFTER 17260